
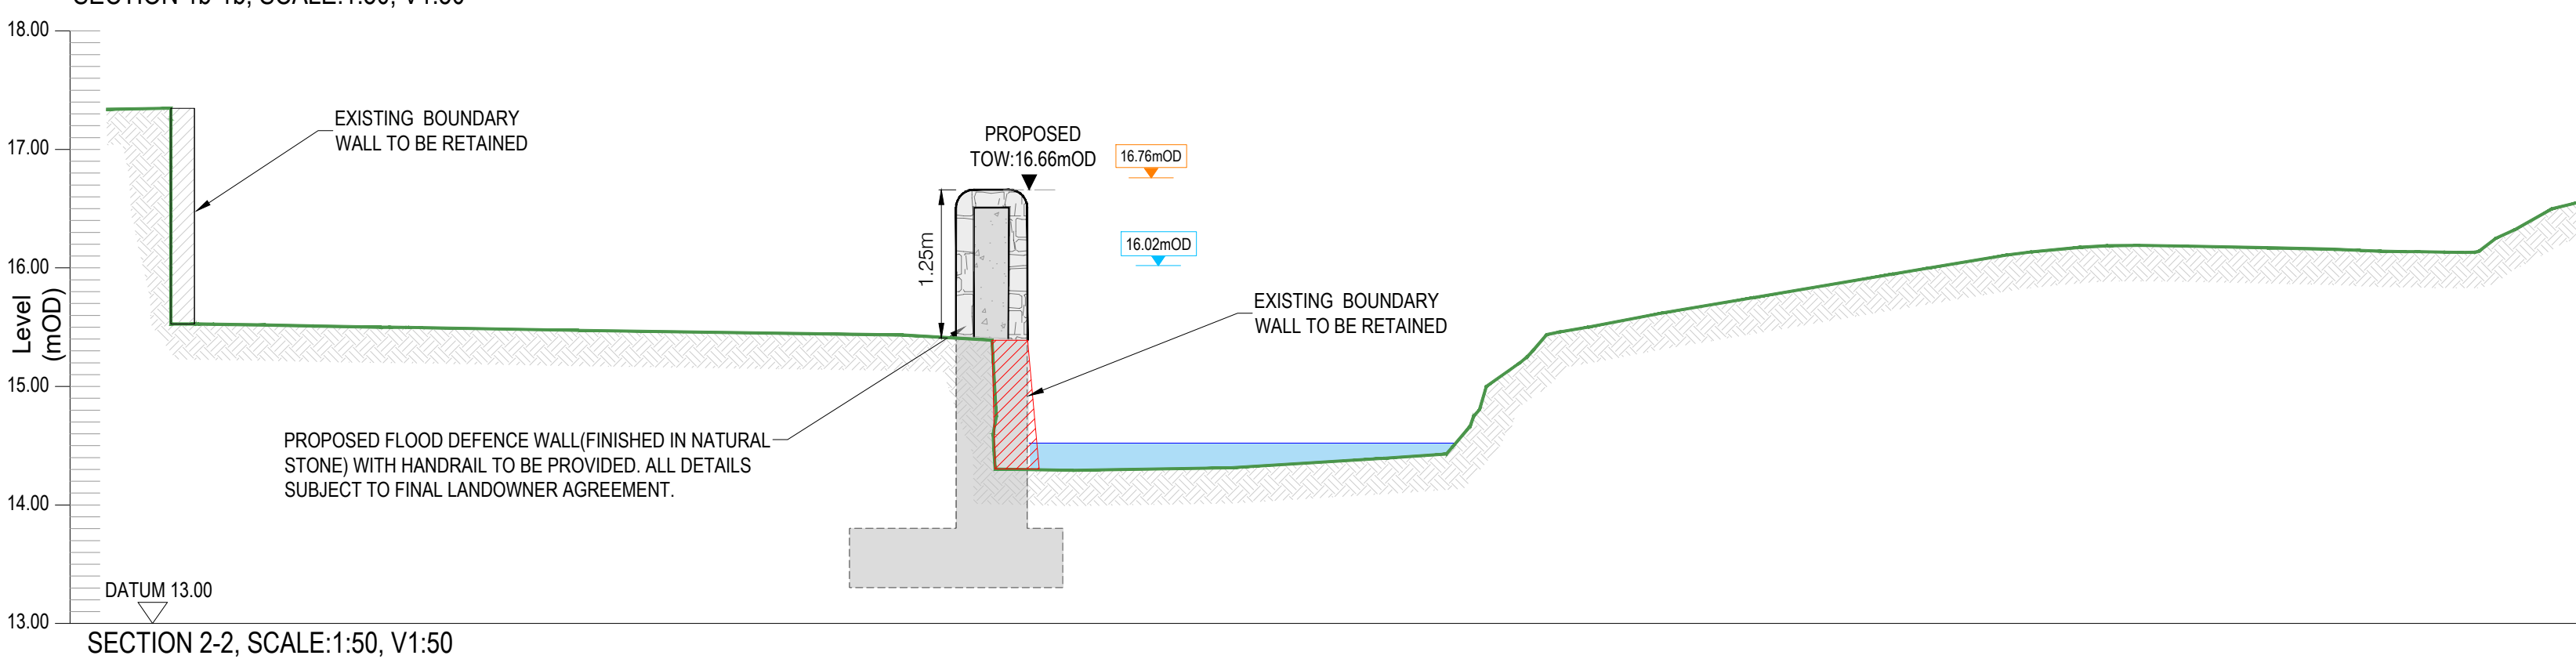
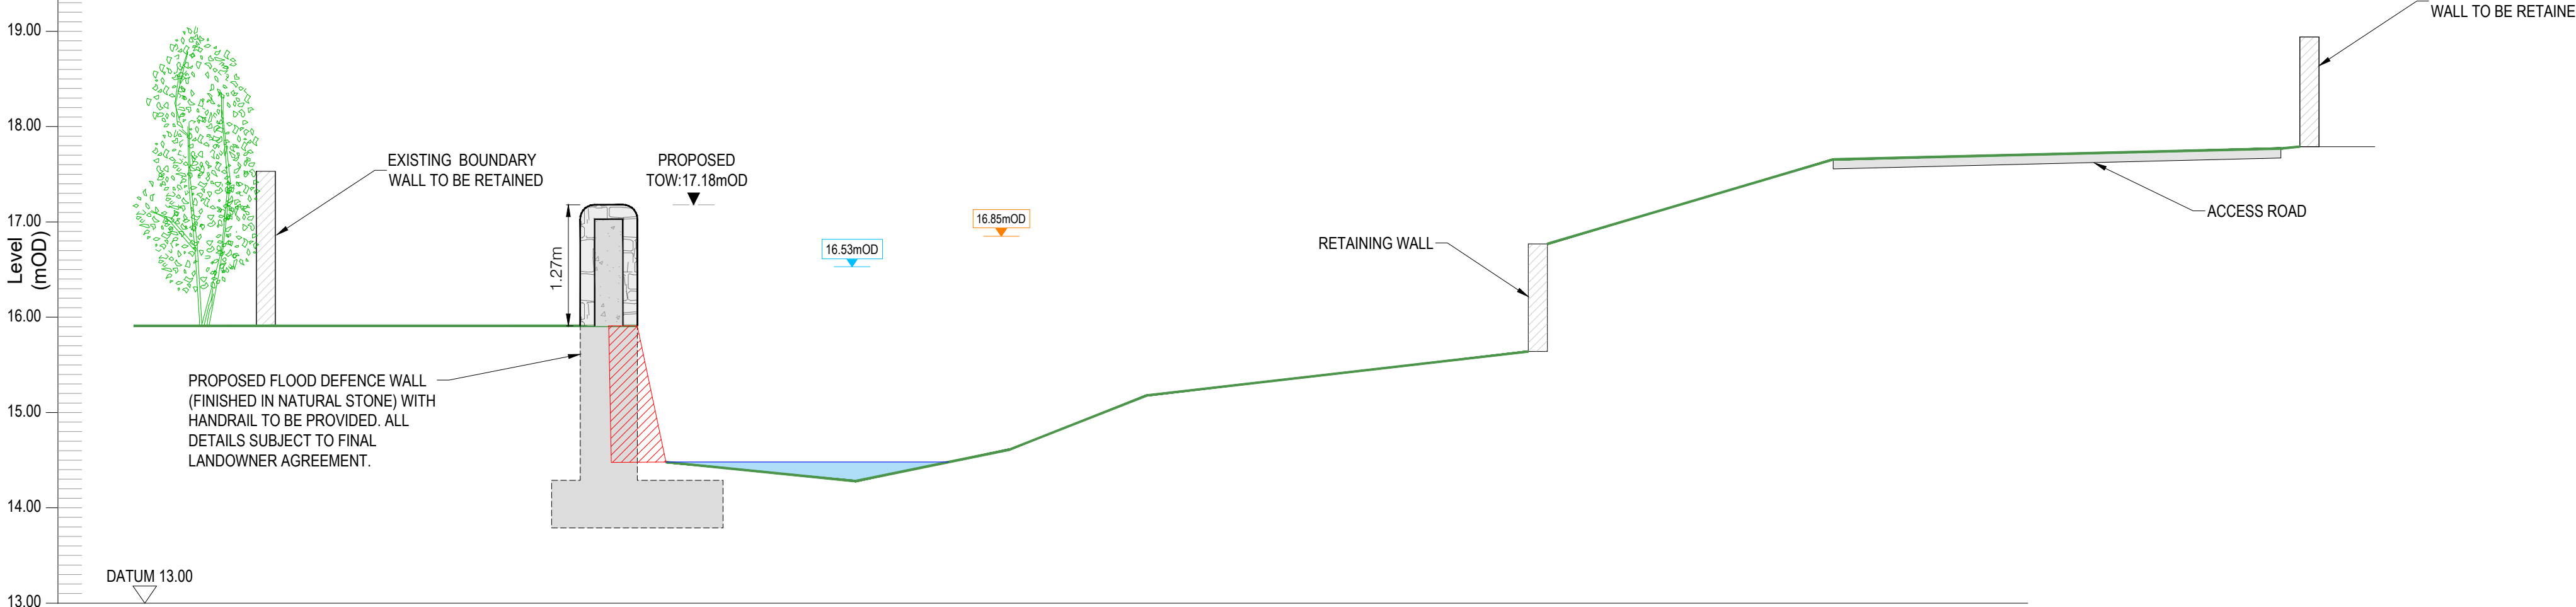
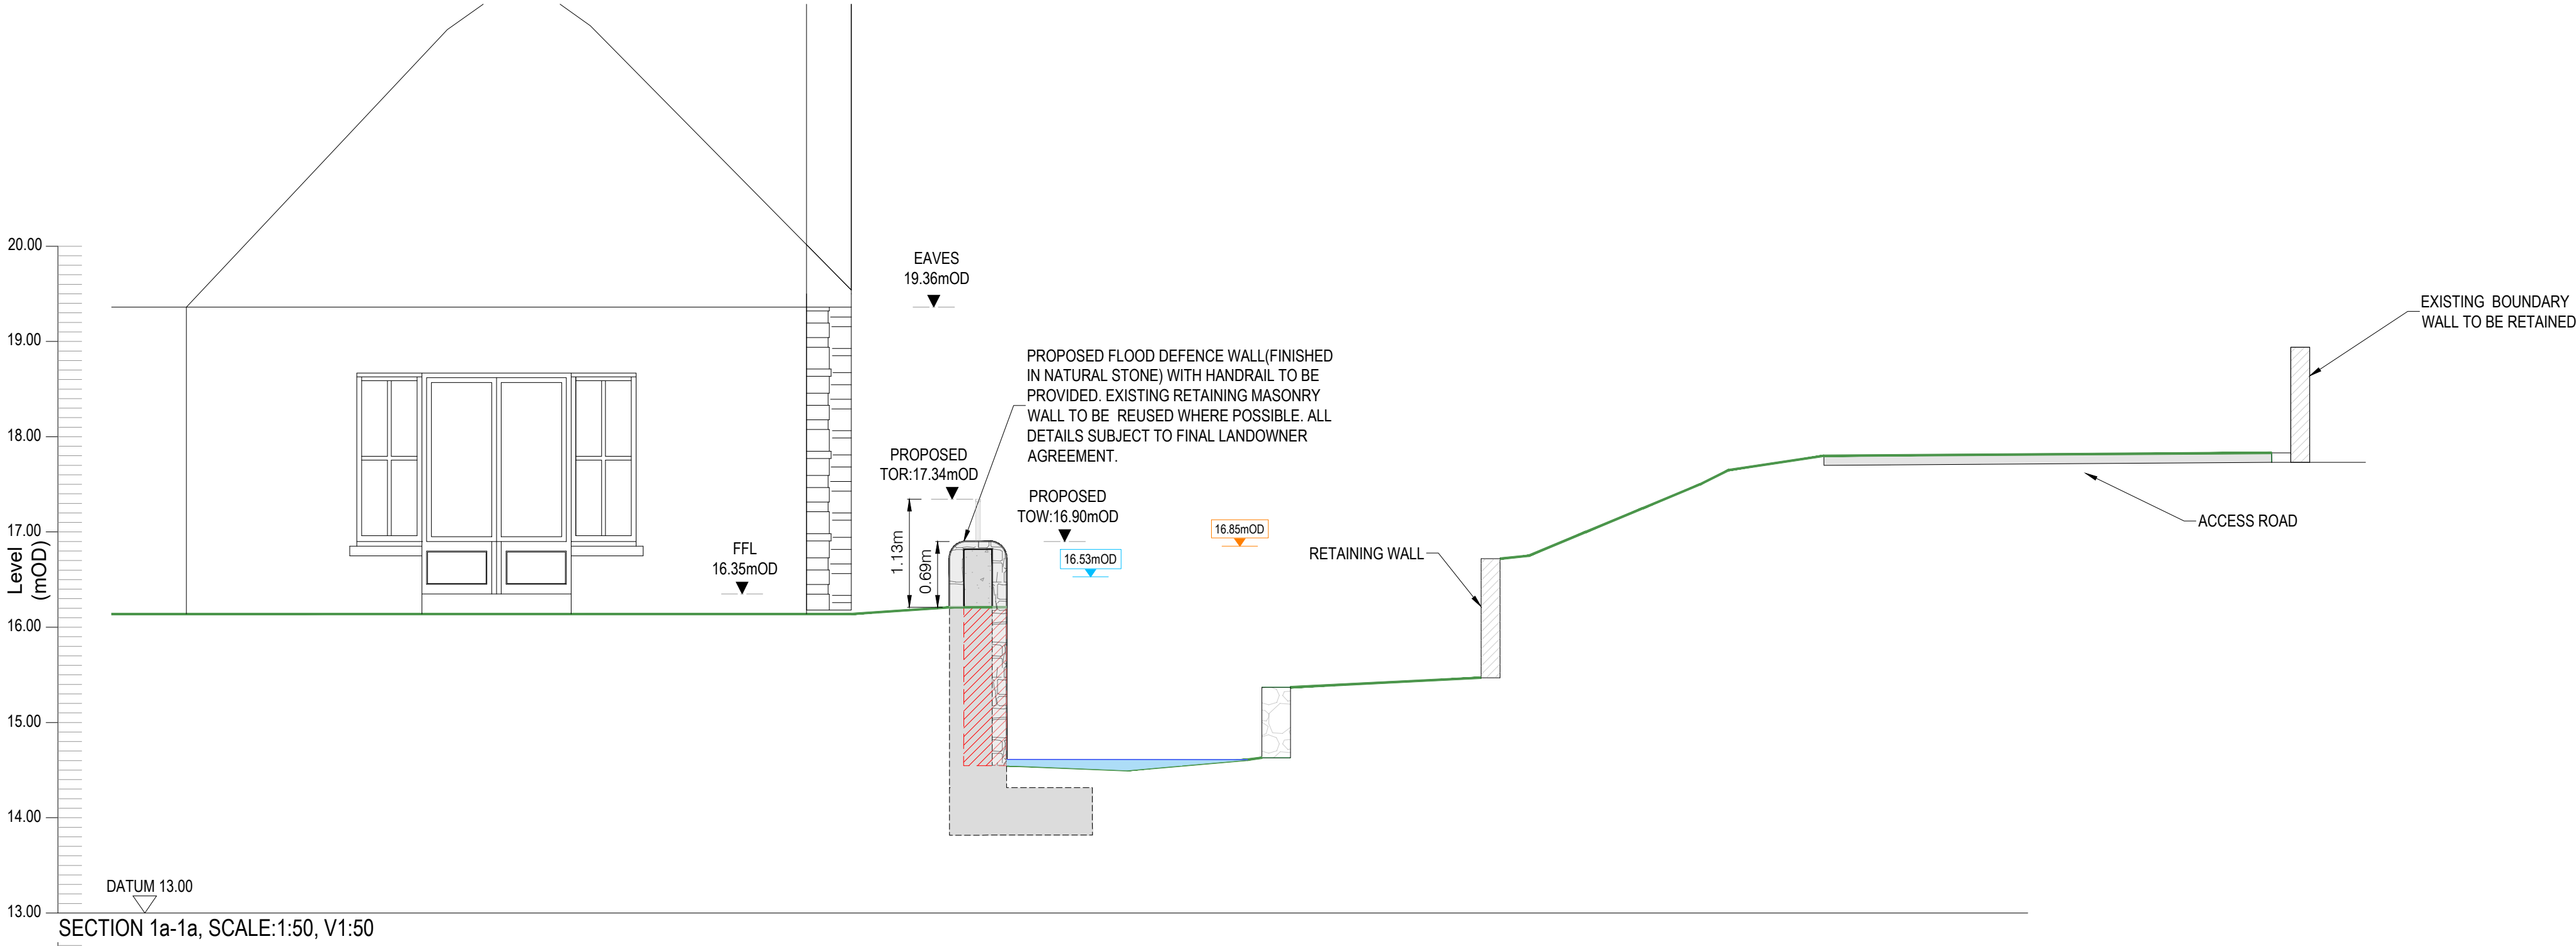


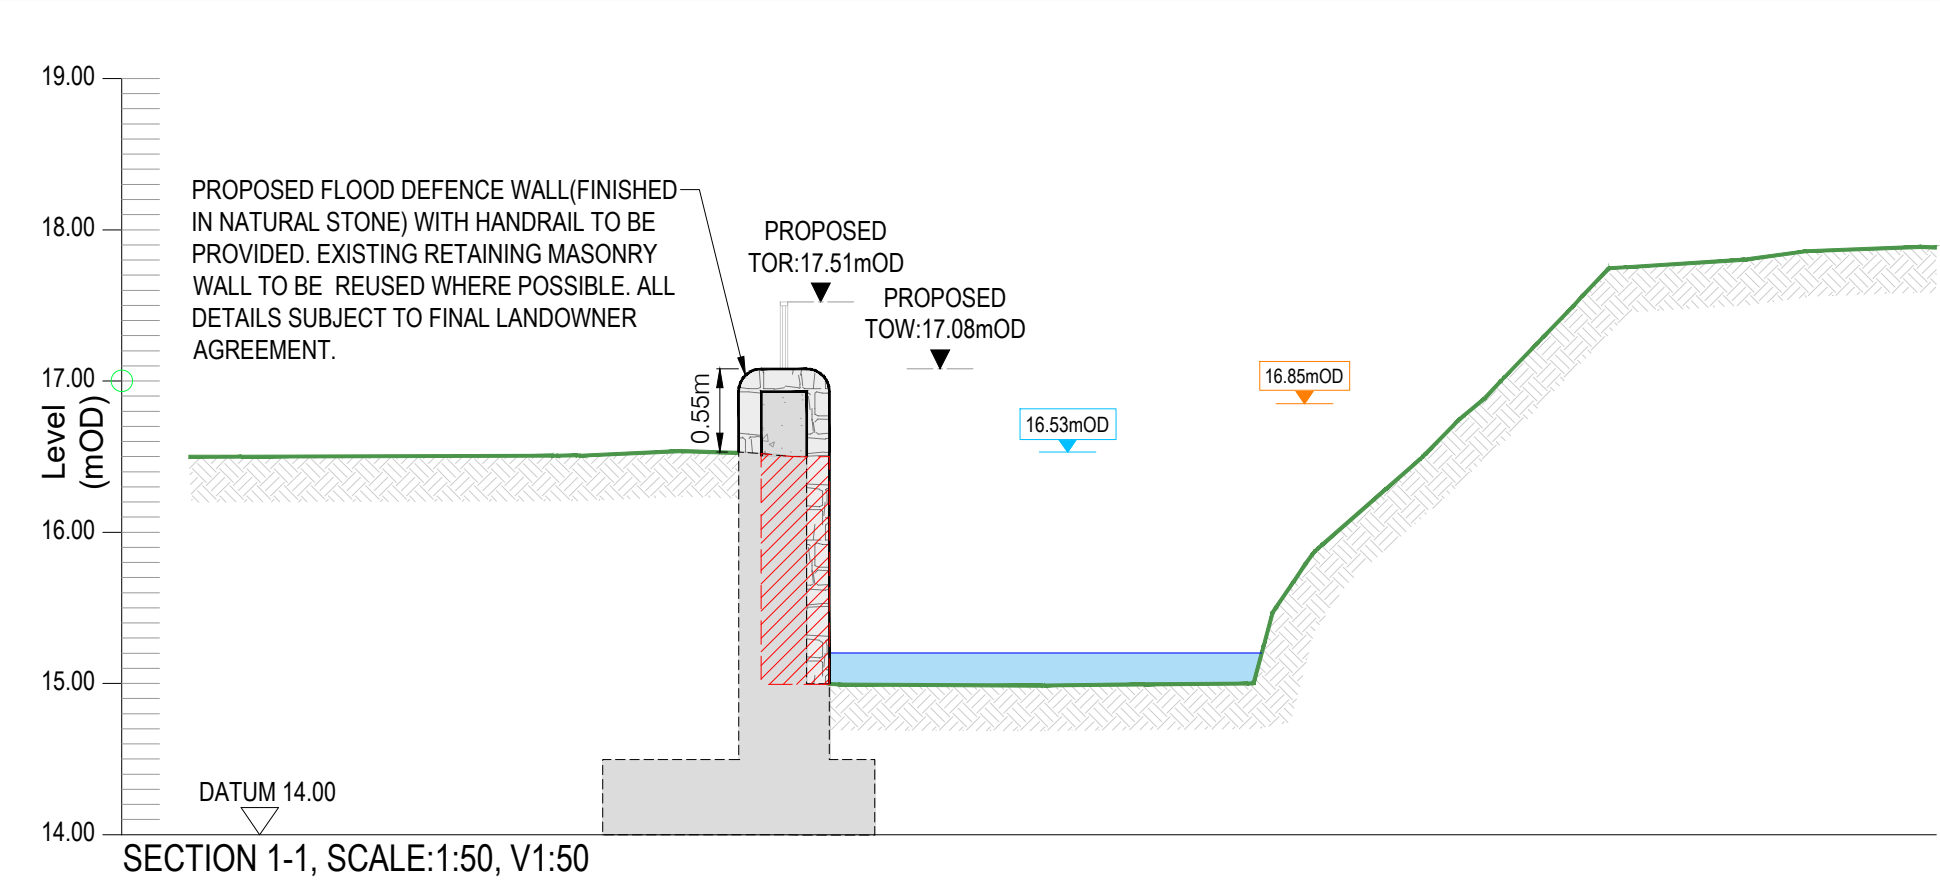

FOUNDATIONS SHOWN ARE INDICATIVE ONLY  
AND ARE SUBJECT TO DETAILED DESIGN  
FOLLOWING FURTHER SITE INVESTIGATIONS

© Copyright  
This drawing and any design hereon is the copyright of the  
Consultants and must not be reproduced without their written  
consent.

All drawings remain the property of the Consultants.

#### NOTES

- ALL LEVELS IN METERS TO MALIN HEAD DATUM
- ALL COORDINATES ARE TO IRISH TRANSVERSE  
MERCATOR

#### LEGEND:

- PROPOSED CONCRETE FLOOD  
DEFENCE WALL
- PROPOSED FLOOD DEFENCE WALL TO  
BE FINISHED IN STONE (REUSED IF  
APPROPRIATE)
- EXISTING WALL/STRUCTURE TO BE  
REMOVED
- XX.XXmOD  
EXPECTED 1% AEP WATER LEVEL FOR  
PRESENT DAY SCENARIO
- XX.XXmOD  
EXPECTED 1% AEP WATER LEVEL FOR  
HIGH END FUTURE SCENARIO

#### ABBREVIATIONS

- TOW TOP OF WALL
- TOR TOP OF RAIL
- TOF TOP OF FENCE
- HEFS HIGH END FUTURE SCENARIO
- AEP ANNUAL EXCEEDANCE PROBABILITY
- OD ORDNANCE DATUM

| Rev | Suit | Description              | Drawn | Chkd | Date     |
|-----|------|--------------------------|-------|------|----------|
| C02 | A1   | ISSUE FOR PLANNING (RFI) | MH    | ED   | 19.08.26 |
| C01 | A1   | ISSUE FOR PLANNING       | MH    | ED   | 20.02.25 |

Client



Clients Representative:



**Egis Engineering Ireland Ltd.**  
Classton House, Dundrum Business Park, Dundrum Road, Dublin 14  
www.egis-group.com

**JBA Consulting Engineers and Scientists Limited**  
24 Grove Island, Corbally, Limerick  
www.jbaconsulting.ie

Project

CARRICKMINES SHANGANAGH RIVER  
FLOOD RELIEF SCHEME

Drawing Title

LOWER BRIDES GLEN & N11 OVERFLOW  
PROPOSED SECTIONS  
SHEET 1 OF 2

|                        |             |                |            |
|------------------------|-------------|----------------|------------|
| Drawn by :             | MH          | Date :         | 03.10.2024 |
| Checked by :           | ED          | Date :         | 20.02.2025 |
| Approved by :          | RK          | Date :         | 20.02.2025 |
| Internal Project REF : | Egis: 20108 | JBA: 2020a0059 |            |

Scales :  
AS SHOWN

Stage :  
PLANNING

|                            |          |                  |
|----------------------------|----------|------------------|
| Drawing No. :              | Revision | Suitability Code |
| 20108-JBB-00-XX-DR-Z-02932 | C01      | A1               |