



COMMONS ROAD - WALL 2 ELEVATION
SCALE: H 1:200,V 1:200. DATUM: 5.000

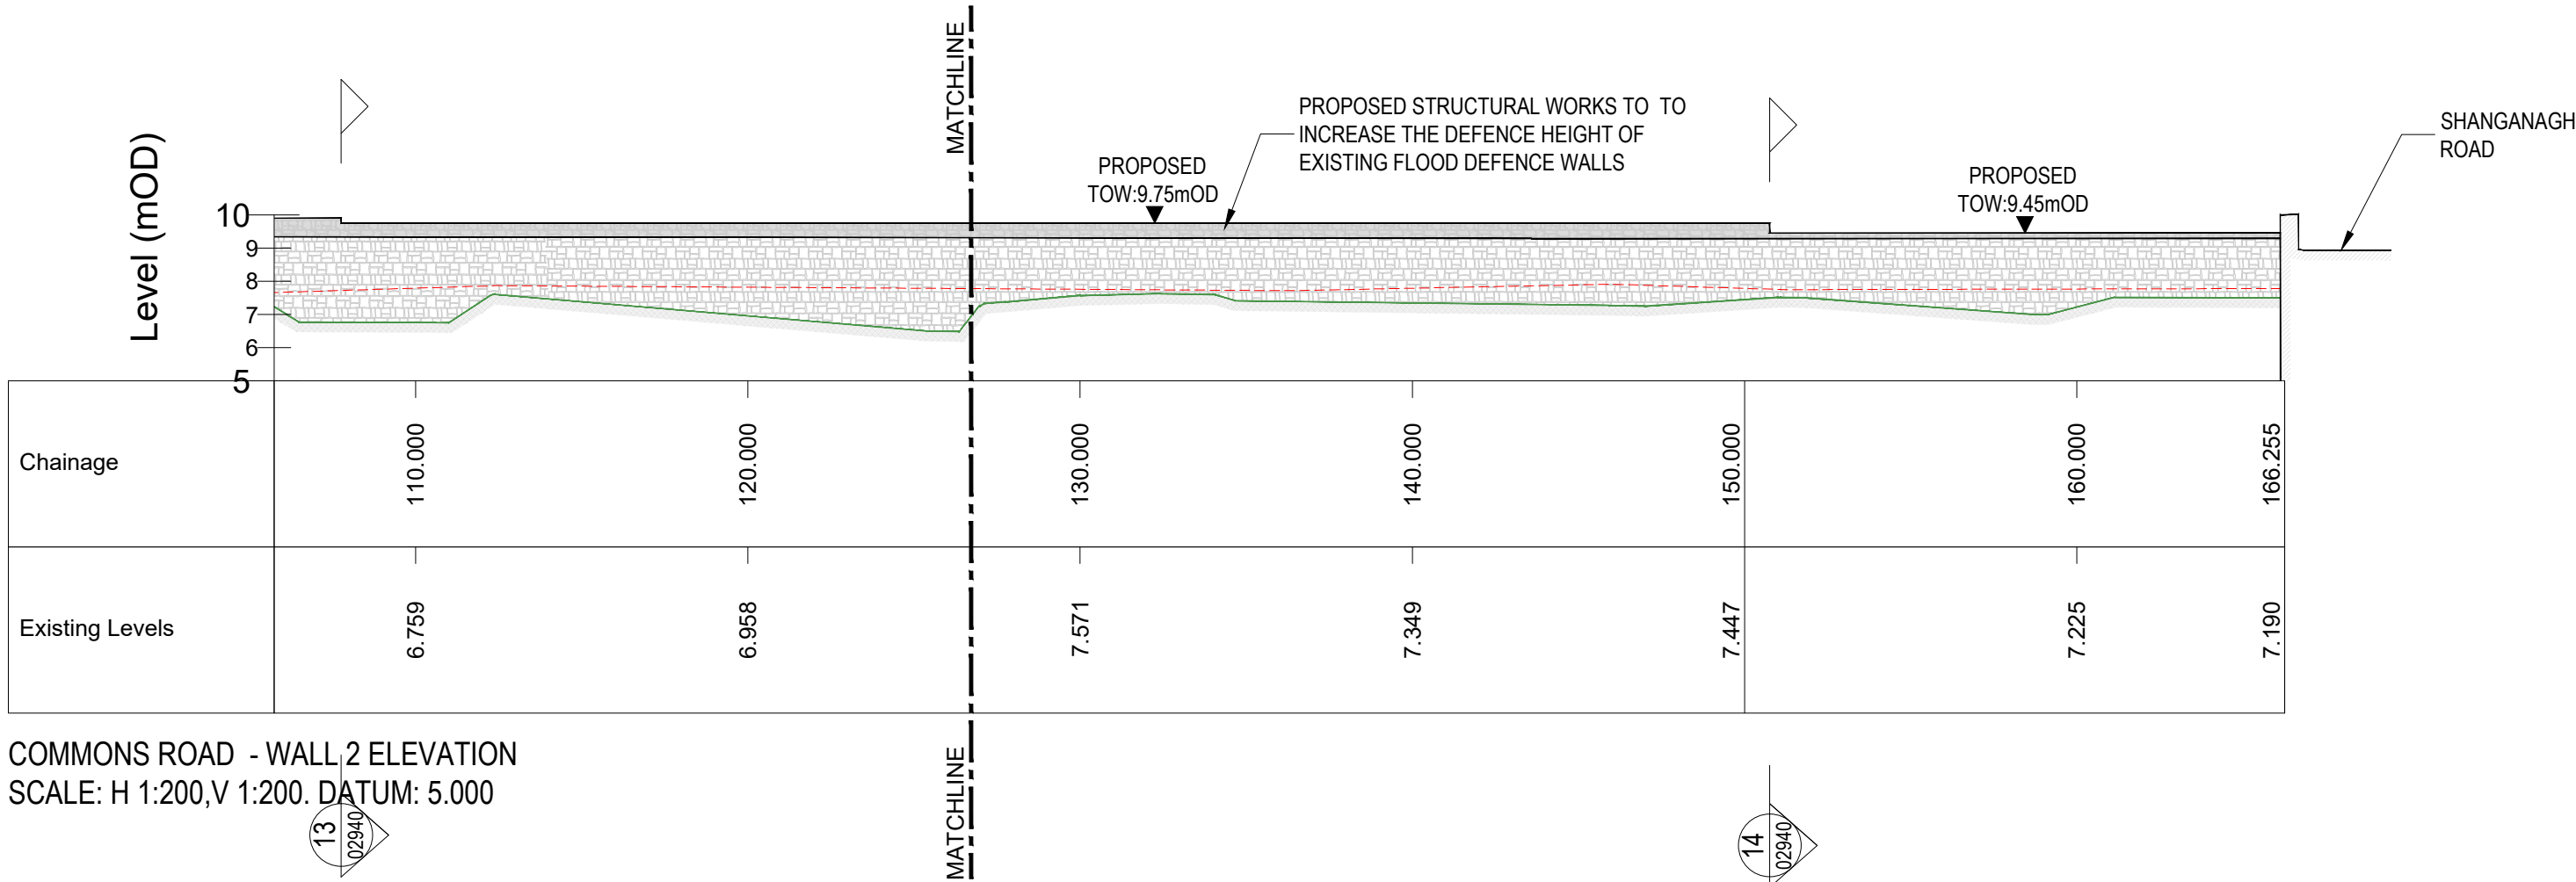

COMMONS ROAD - WALL 2 ELEVATION
SCALE: H 1:200,V 1:200. DATUM: 5.000

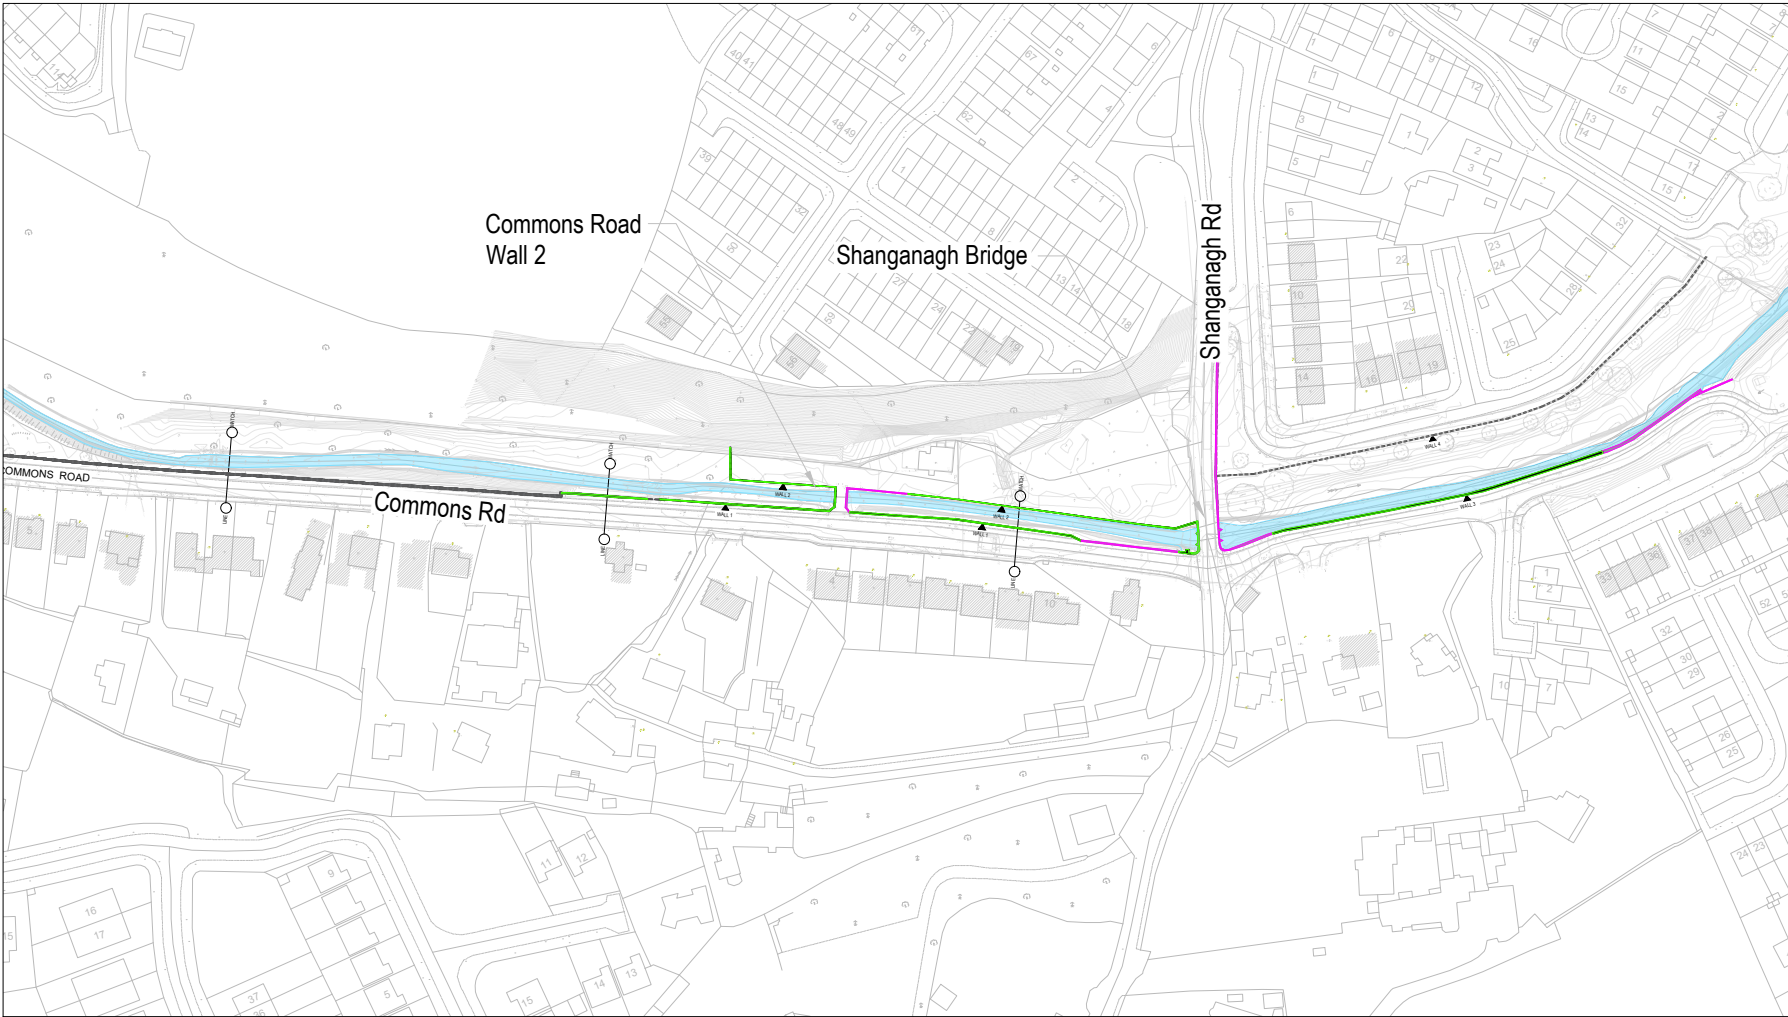

KEYPLAN
SCALE 1:2500

© Copyright
This drawing and any design hereon is the copyright of the
Consultants and must not be reproduced without their written
consent.

All drawings remain the property of the Consultants.

NOTES

- ALL LEVELS IN METERS TO MALIN HEAD DATUM
- ALL COORDINATES ARE TO IRISH TRANSVERSE MERCATOR

LEGEND

	PROPOSED CONCRETE FLOOD DEFENCE WALL WITH PATTERNED FINISH
	EXISTING GROUND
	GROUND PROFILE BEHIND/HIDDEN

ABBREVIATIONS

TOW	TOP OF WALL
TOR	TOP OF RAIL
TOF	TOP OF FENCE
HEFS	HIGH END FUTURE SCENARIO
AEP	ANNUAL EXCEEDANCE PROBABILITY
OD	ORDNANCE DATUM

Rev	Suit	Description	Drawn	Ch'kd	Date
C01	A1	ISSUE FOR PLANNING	MH	ED	20.02.25

Client



Clients Representative:



Egis Engineering Ireland Ltd.
Classton House, Dundrum Business Park, Dundrum Road, Dublin 14
www.egis-group.com

JBA Consulting Engineers and Scientists Limited
24 Grove Island, Corbally, Limerick
www.jbaconsulting.ie

Project

CARRICKMINES SHANGANAGH RIVER
FLOOD RELIEF SCHEME

Drawing Title

COMMONS ROAD & BROOKDENE
PROPOSED ELEVATIONS
SHEET 2 OF 3

Drawn by : MH Date : 03.10.2024

Checked by : ED Date : 20.02.2025

Approved by : RK Date : 20.02.2025

Internal Project REF : Egis: 20108 JBA: 2020s0059

Scales : AS SHOWN

Stage : PLANNING

Drawing No. : 20108-JBB-00-XX-DR-Z-02937	Revision : C01	Suitability Code : A1
--	----------------	-----------------------