
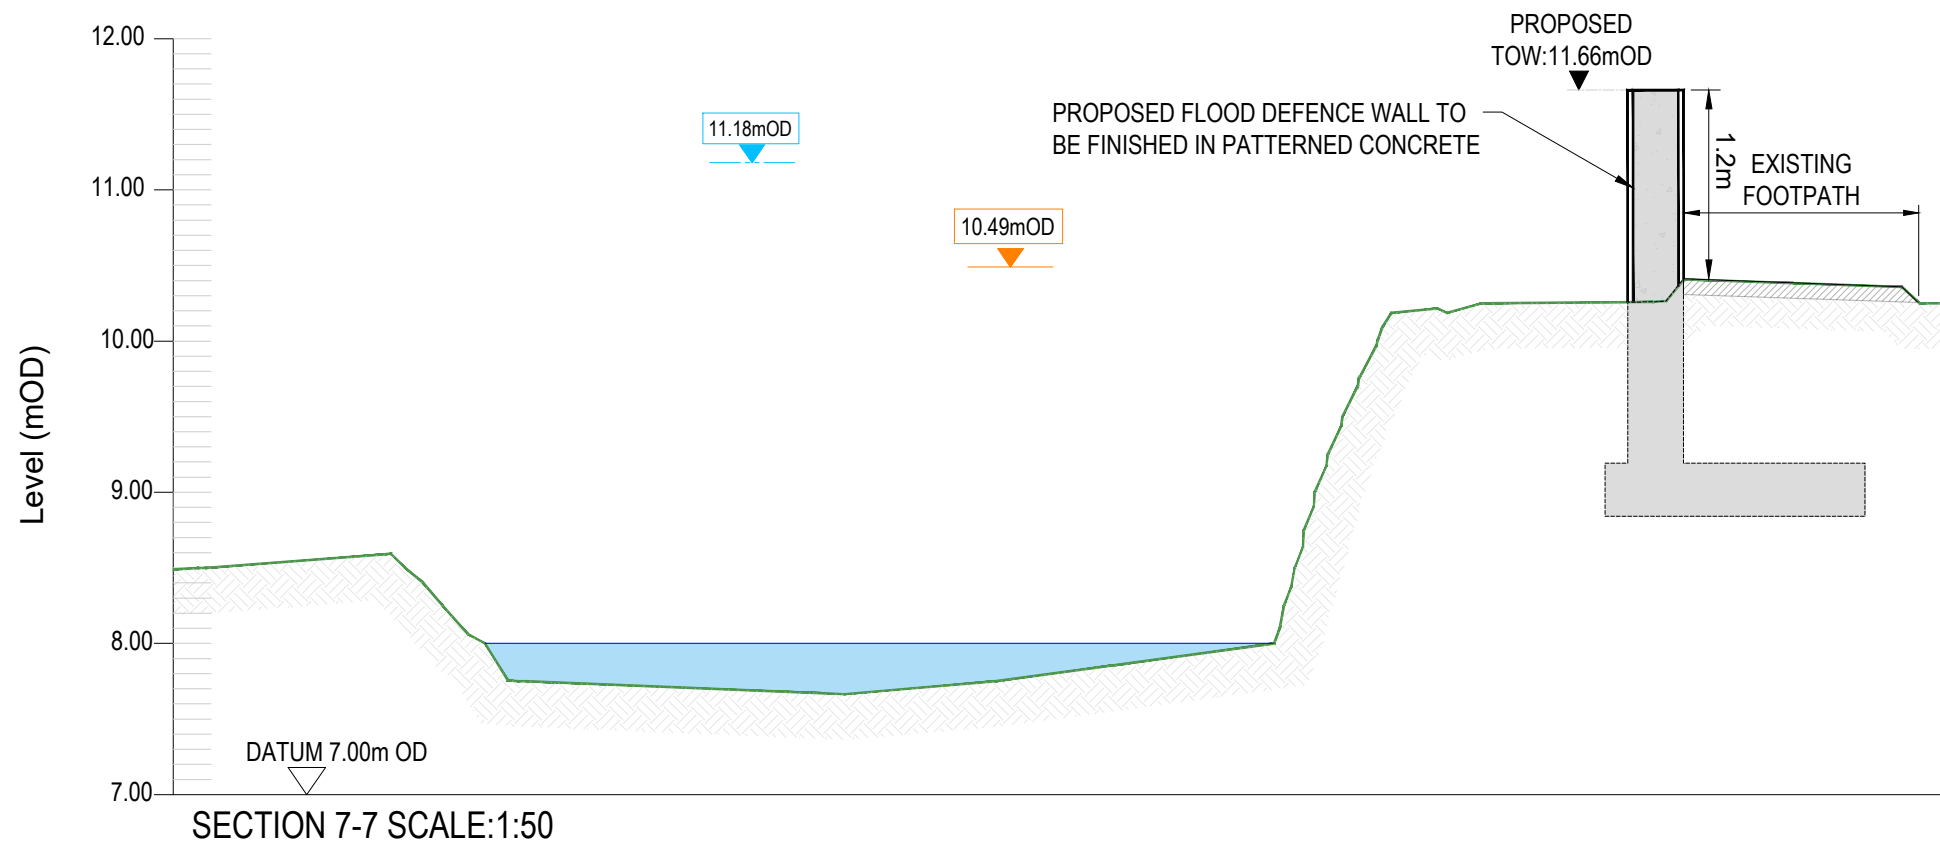
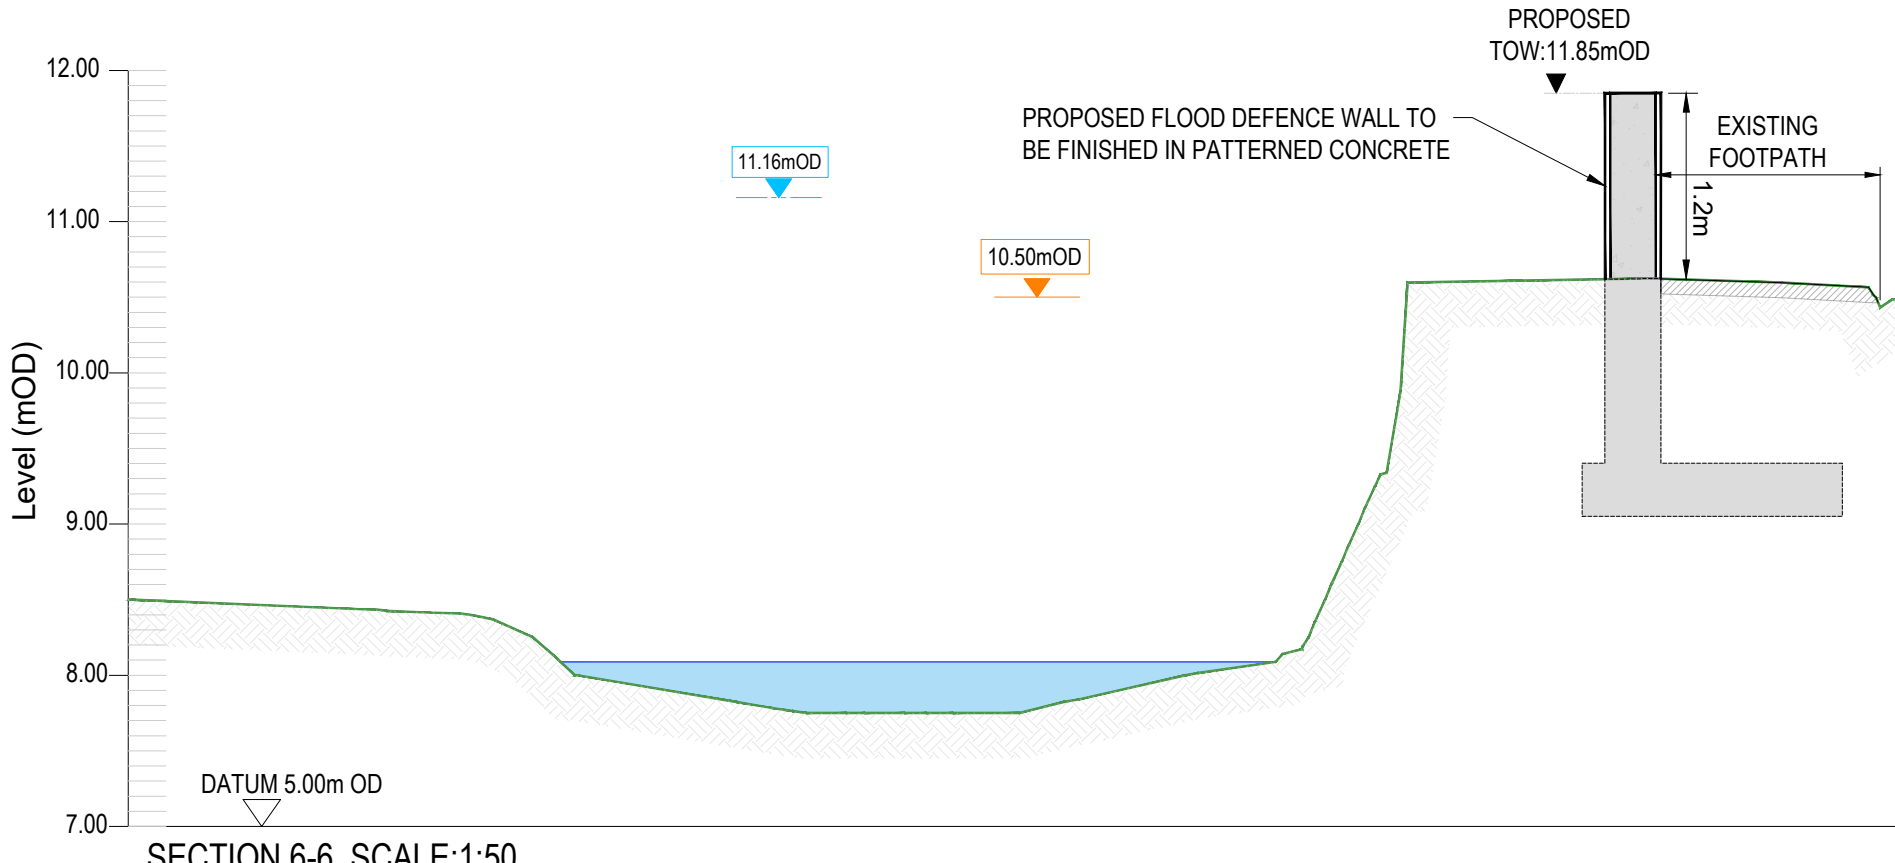
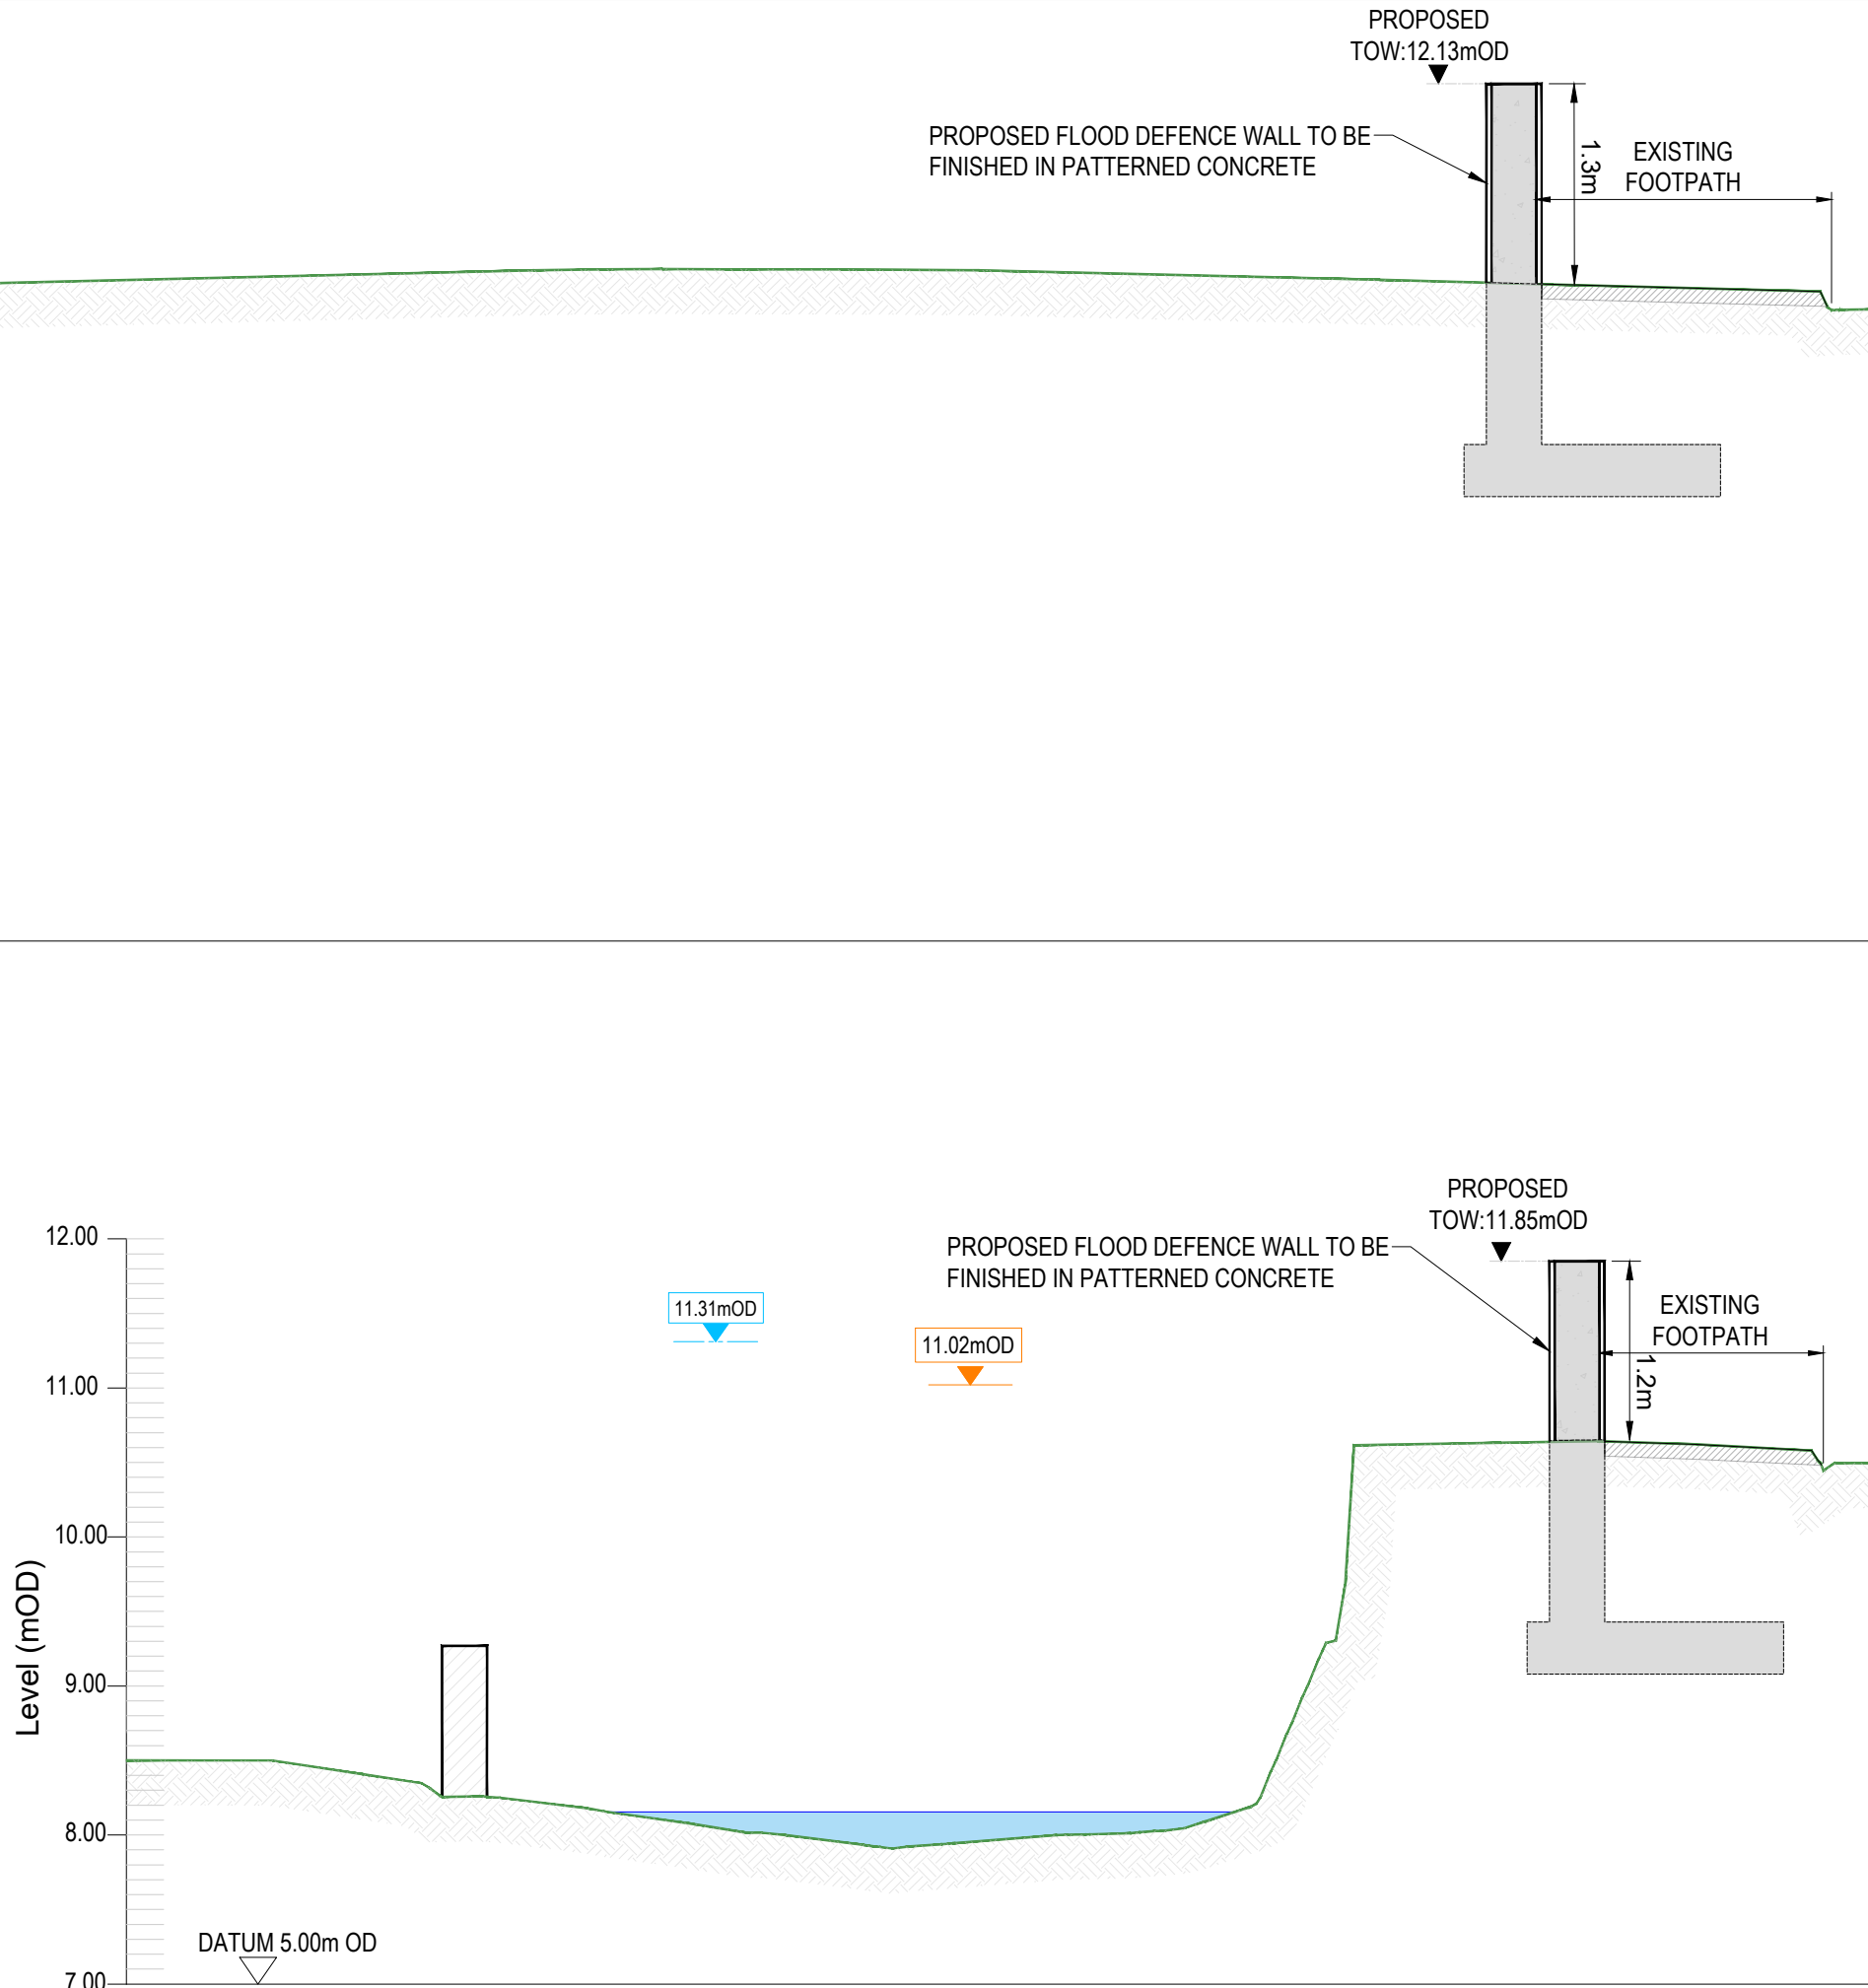
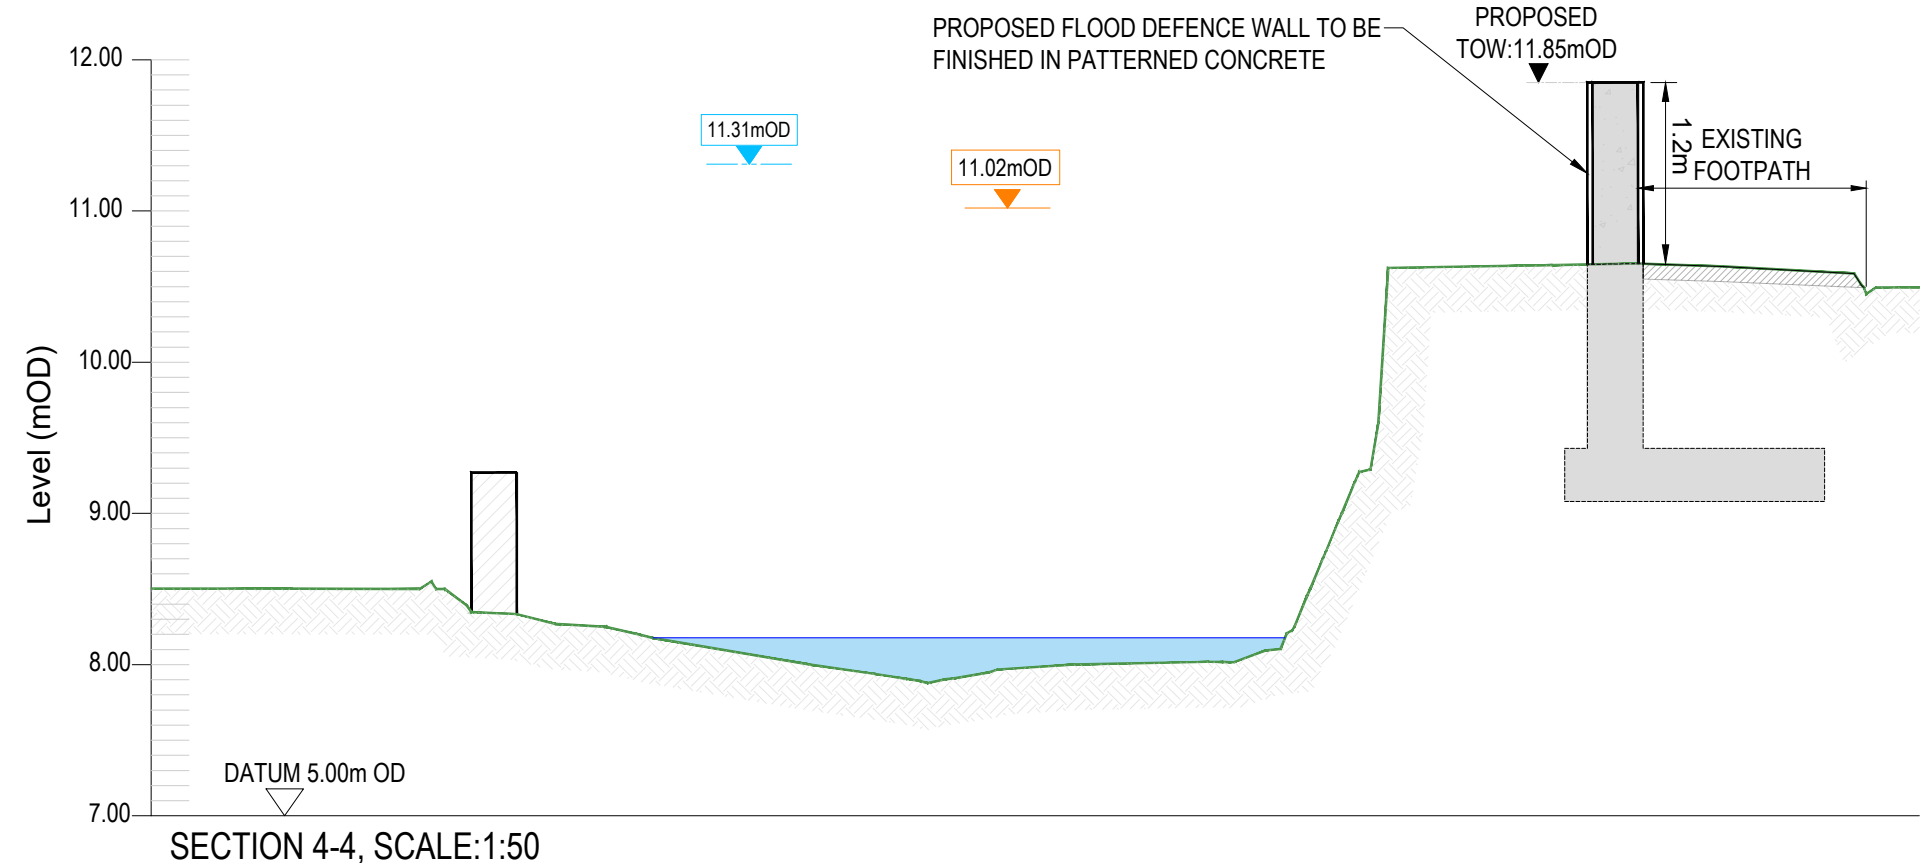
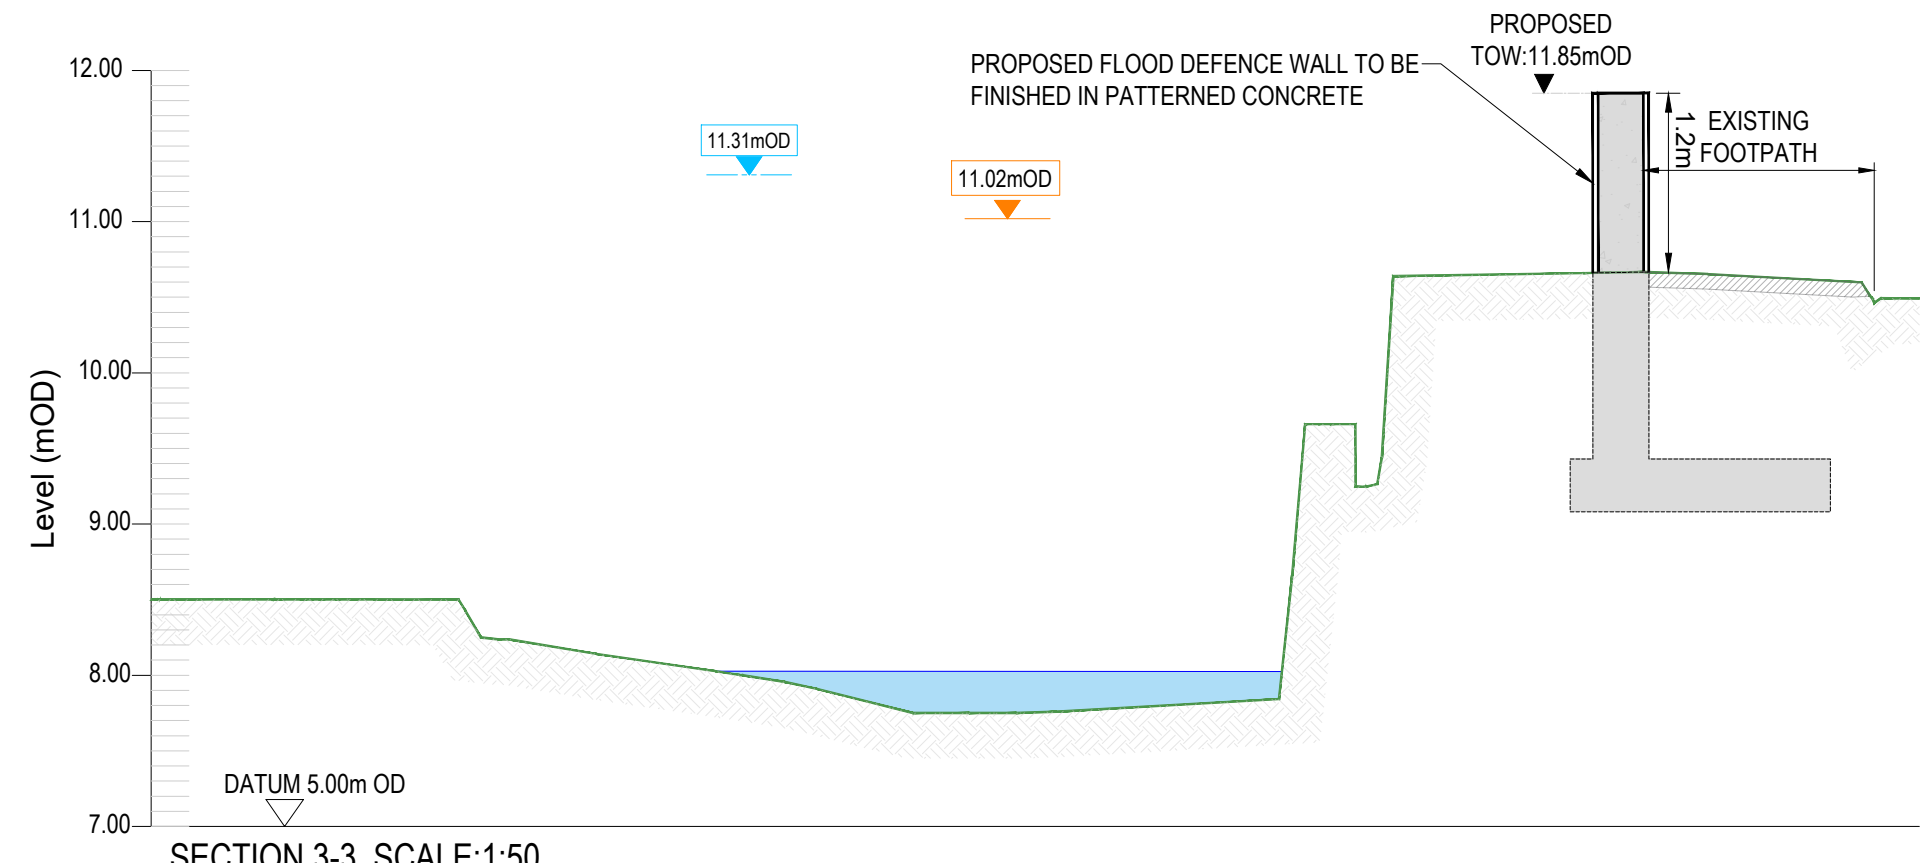
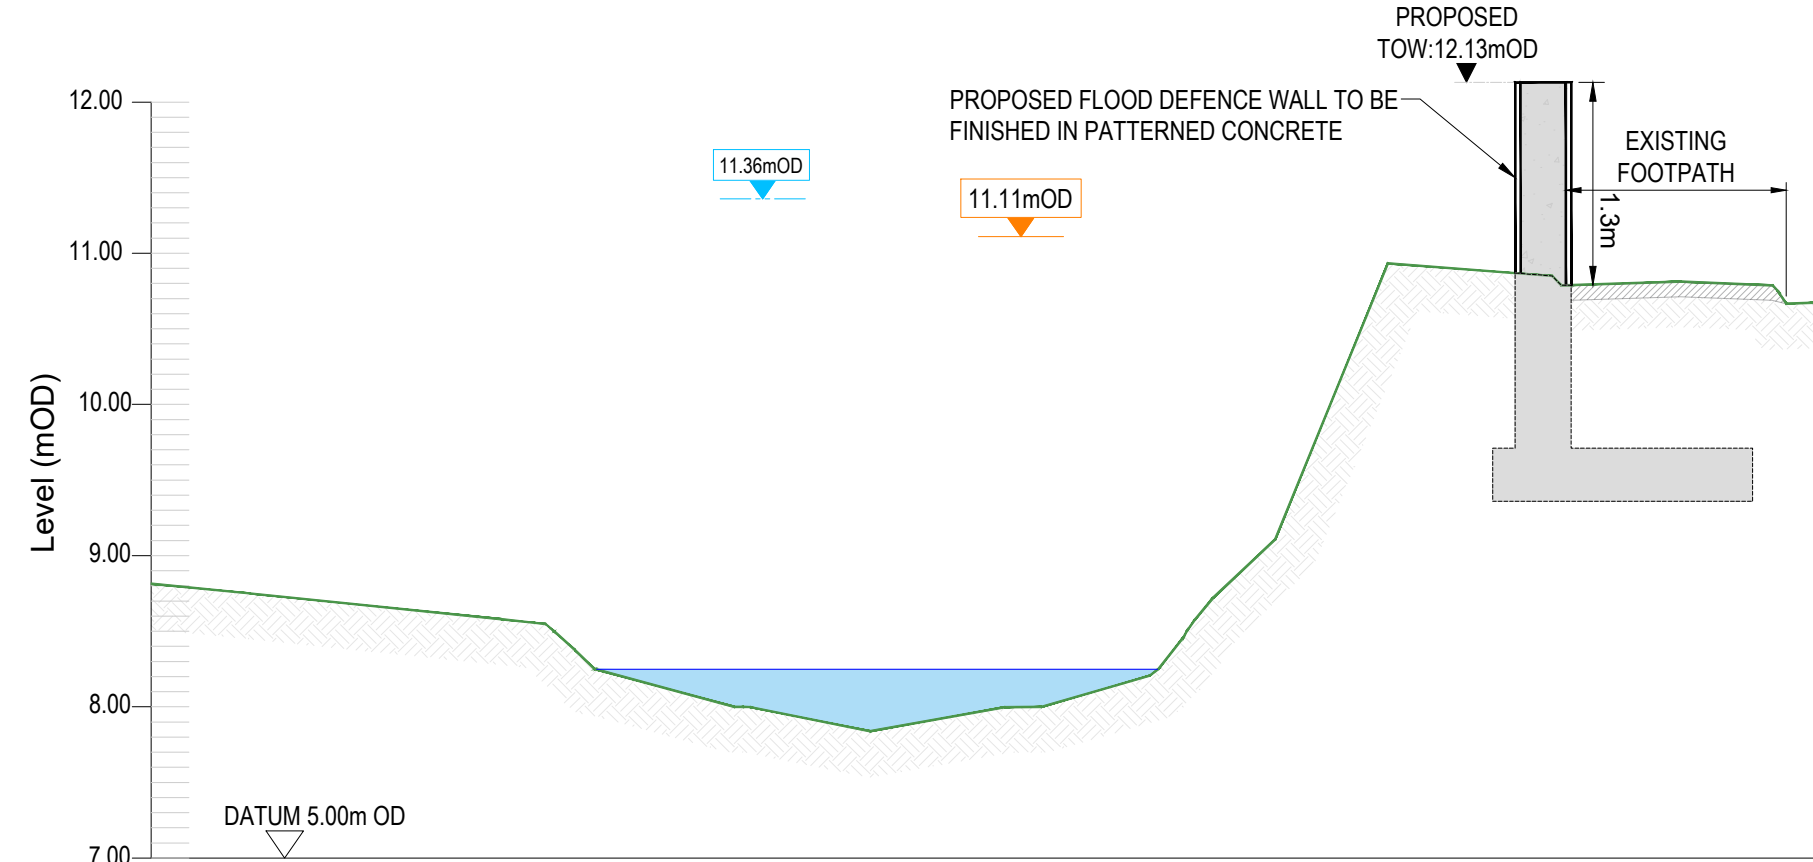


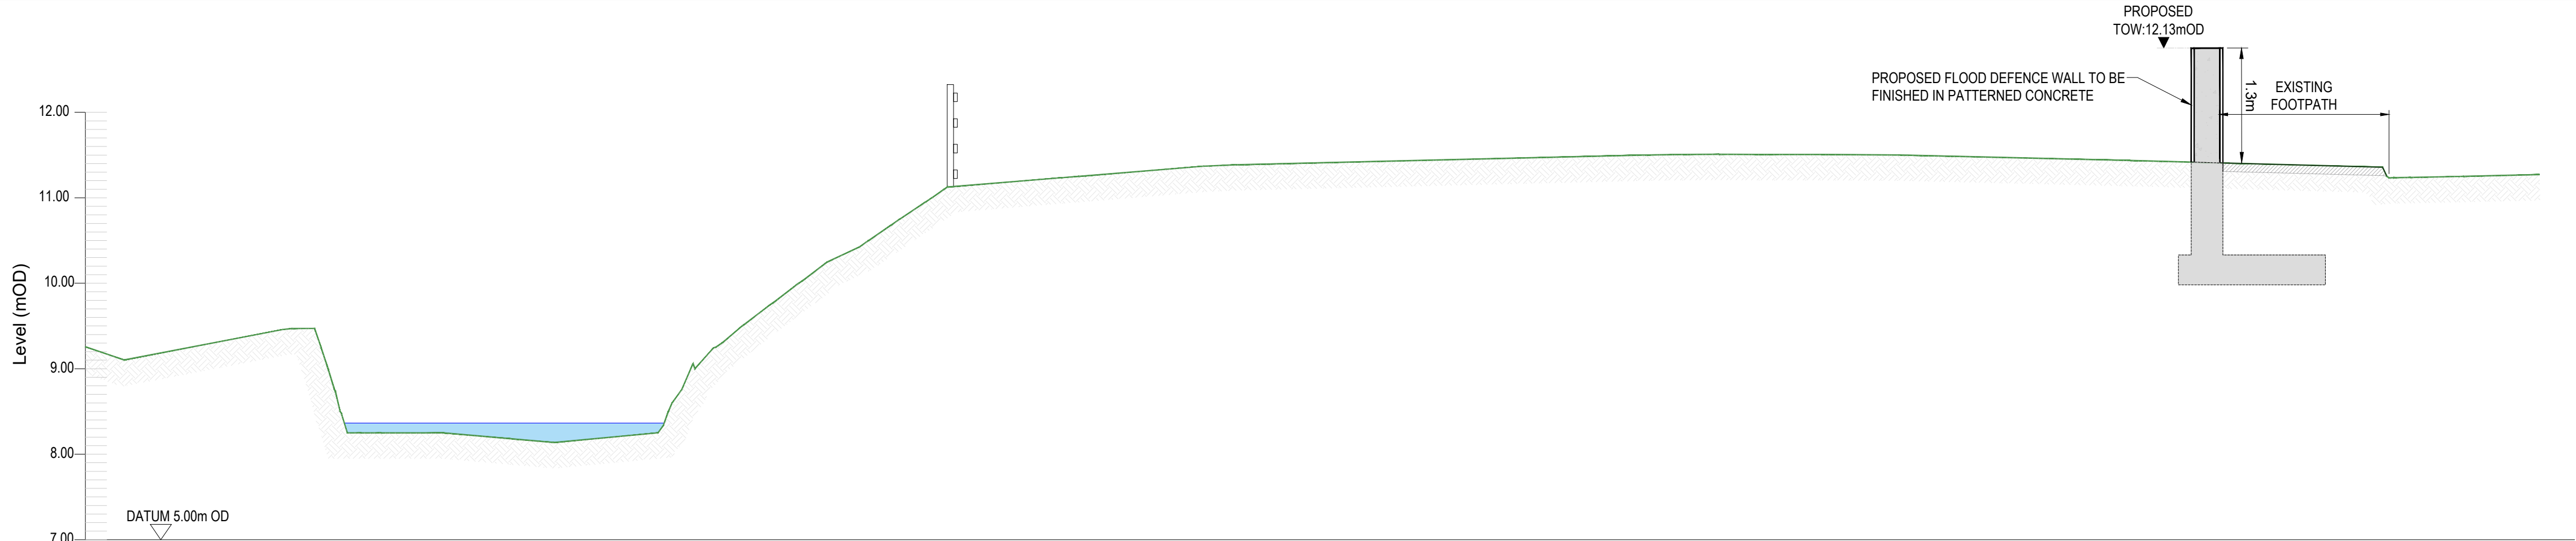

© Copyright
This drawing and any design hereon is the copyright of the
Consultants and must not be reproduced without their written
consent.

All drawings remain the property of the Consultants.

NOTES

- ALL LEVELS IN METERS TO MALIN HEAD DATUM
- ALL COORDINATES ARE TO IRISH TRANSVERSE MERCATOR

LEGEND

- PROPOSED CONCRETE FLOOD DEFENCE WALL WITH PATTERNED FINISH
- EXPECTED 1% AEP WATER LEVEL FOR PRESENT DAY SCENARIO
- EXPECTED 1% AEP WATER LEVEL FOR HIGH END FUTURE SCENARIO

ABBREVIATIONS

- TOW TOP OF WALL
- TOR TOP OF RAIL
- TOF TOP OF FENCE
- HEFS HIGH END FUTURE SCENARIO
- AEP ANNUAL EXCEEDANCE PROBABILITY
- OD ORDNANCE DATUM

Rev	Suit	Description	Drawn	Ch'kd	Date
C01	A1	ISSUE FOR PLANNING	MH	ED	20.02.25

Client




Oifig na nOibreacha Poiblí
Office of Public Works



Comhairle Contae County Council

Clients Representative:

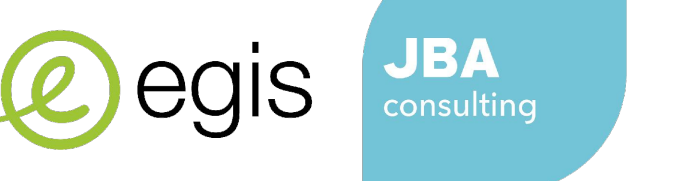

egis



JBA
consulting

Egis Engineering Ireland Ltd.
Clasraon House, Dundrum Business Park, Dundrum Road, Dublin 14
www.egis-group.com

JBA Consulting Engineers and Scientists Limited
24 Grove Island, Corbally, Limerick
www.jbaconsulting.ie

Project
CARRICKMINES SHANGANAGH RIVER
FLOOD RELIEF SCHEME

Drawing Title
COMMONS ROAD & BROOKDENE
PROPOSED SECTIONS
1-1 TO 7-7
SHEET 1 OF 3

Drawn by :	MH	Date :	03.10.2024
Checked by :	ED	Date :	20.02.2025
Approved by :	RK	Date :	20.02.2025
Internal Project REF :	Egis: 20108 JBA: 2020s0059		

Scales :	AS SHOWN		
Stage :	PLANNING		
Drawing No. :	20108-JBB-00-XX-DR-Z-02939	Revision	Suitability Code
		C01	A1

FOUNDATIONS SHOWN ARE INDICATIVE ONLY
AND ARE SUBJECT TO DETAILED DESIGN
FOLLOWING FURTHER SITE INVESTIGATIONS