




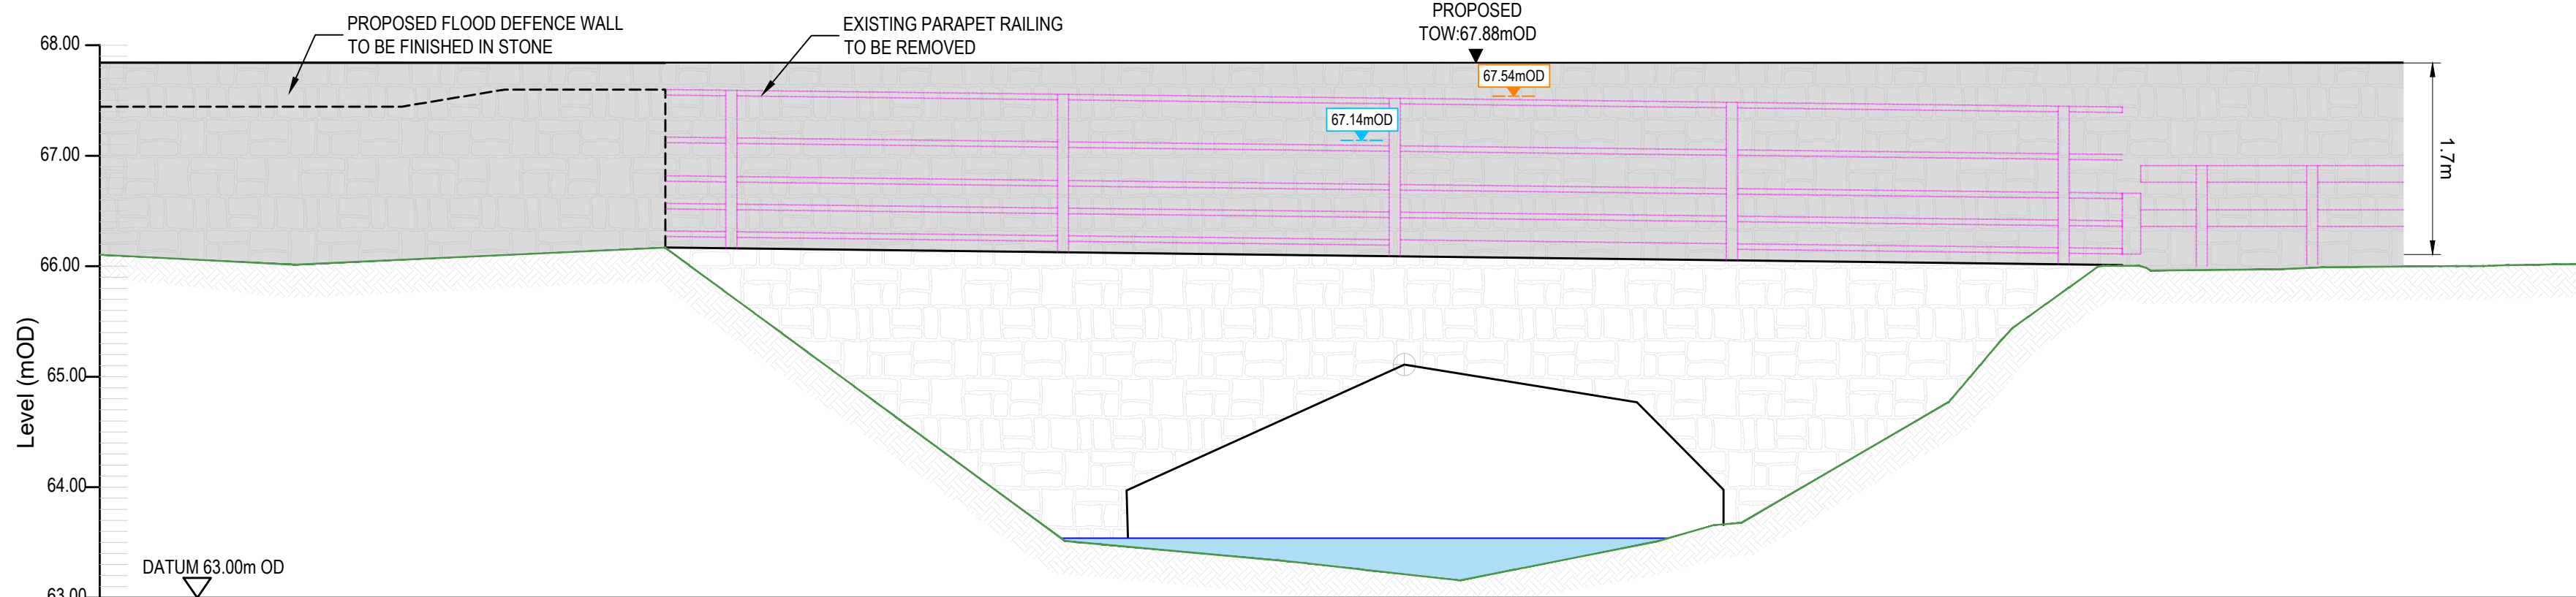

SECTION 4-4, SCALE:1:50

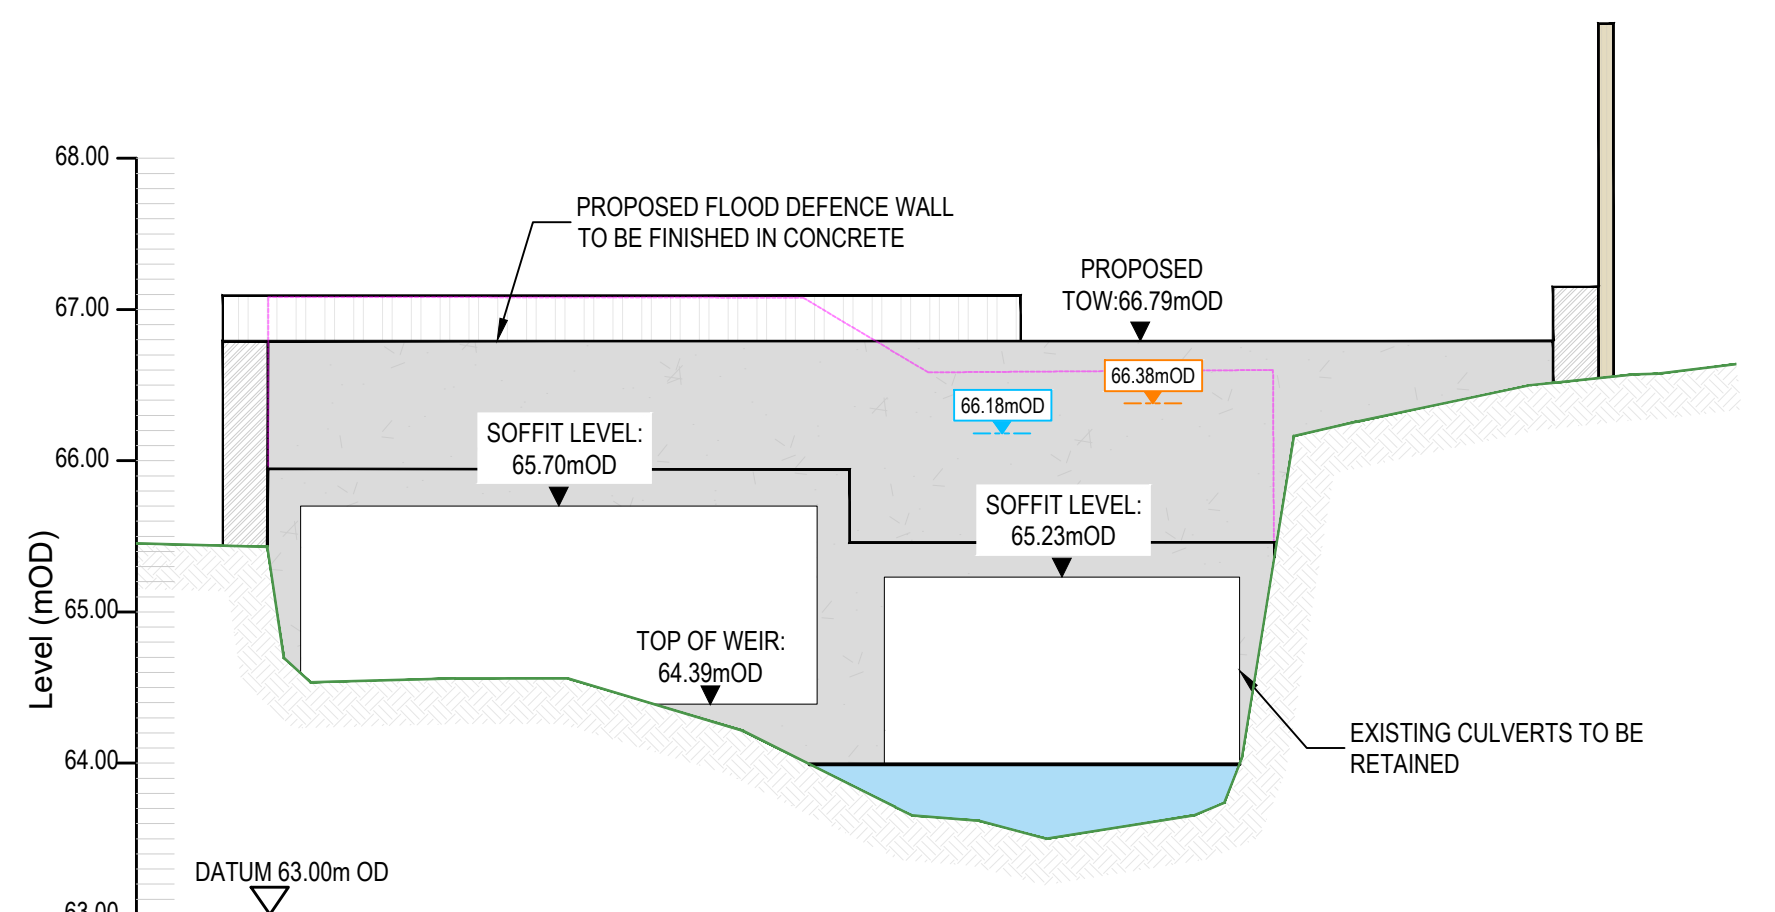

SECTION 5-5, SCALE:1:50

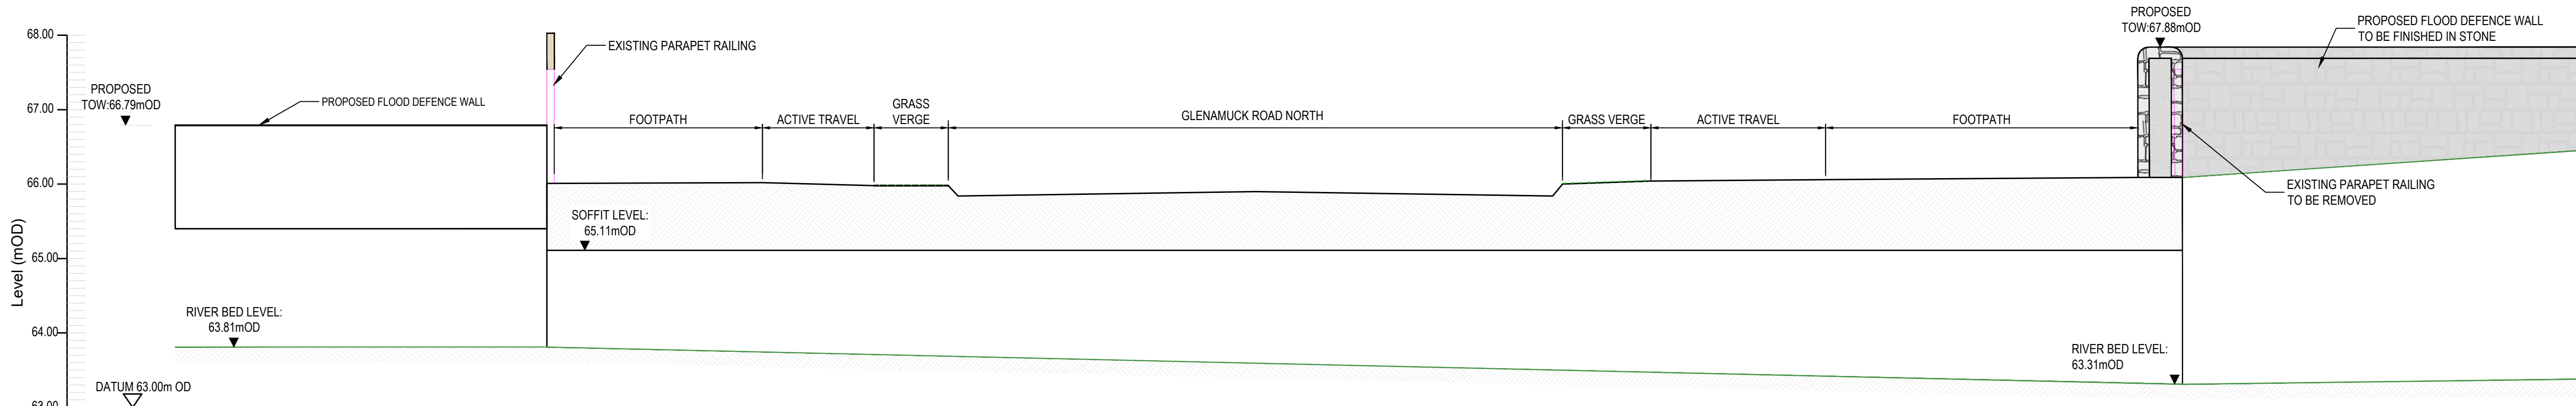

SECTION 6-6, SCALE:1:50

FOUNDATIONS SHOWN ARE INDICATIVE ONLY
AND ARE SUBJECT TO DETAILED DESIGN
FOLLOWING FURTHER SITE INVESTIGATIONS

© Copyright
This drawing and any design hereon is the copyright of the
Consultants and must not be reproduced without their written
consent.

All drawings remain the property of the Consultants.

NOTES

- ALL LEVELS IN METERS TO MALIN HEAD DATUM
- ALL COORDINATES ARE TO IRISH TRANSVERSE
MERCATOR

LEGEND


	PROPOSED CONCRETE FLOOD DEFENCE WALL
	PROPOSED FLOOD DEFENCE WALL TO BE FINISHED IN STONE (REUSED IF APPROPRIATE)
	EXISTING WALL/STRUCTURE TO BE REMOVED
	EXISTING WALL/STRUCTURE TO BE RETAINED WITH MINOR WORKS
	EXPECTED 1% AEP WATER LEVEL FOR PRESENT DAY SCENARIO
	EXPECTED 1% AEP WATER LEVEL FOR HIGH END FUTURE SCENARIO

ABBREVIATIONS

TOW	TOP OF WALL
TOR	TOP OF RAIL
TOF	TOP OF FENCE
HEFS	HIGH END FUTURE SCENARIO
AEP	ANNUAL EXCEEDANCE PROBABILITY
OD	ORDNANCE DATUM

C02	A1	ISSUE FOR PLANNING (RFI)	MH	ED	20.03.26
C01	A1	ISSUE FOR PLANNING	MH	ED	20.02.25
Rev	Suit.	Description	Drawn	Chkd	Date

Client

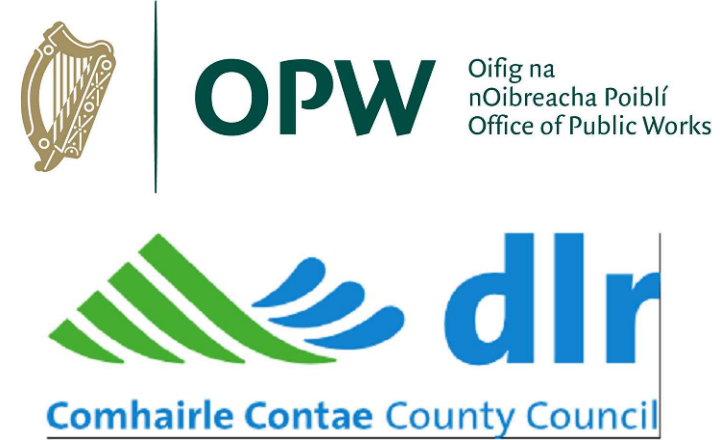

Clients Representative:



Egis Engineering Ireland Ltd.
Clasraon House, Dundrum Business Park, Dundrum Road, Dublin 14
www.egis-group.com

JBA Consulting Engineers and Scientists Limited
24 Grove Island, Corbally, Limerick
www.jbaconsulting.ie

Project

CARRICKMINES SHANGANAGH RIVER
FLOOD RELIEF SCHEME

Drawing Title

GLENAMUCK RD. NORTH
PROPOSED SECTIONS
SHEET 2 OF 2

Drawn by :	MH	Date :	03.10.2024
Checked by :	ED	Date :	20.02.2025
Approved by :	RK	Date :	20.02.2025
Internal Project REF :	Egis: 20108	JBA: 2020s0059	

Scales :
AS SHOWN

Stage :
PLANNING

Drawing No.:	Revision	Suitability Code
20108-JBB-00-XX-DR-Z-02945	C02	A1