
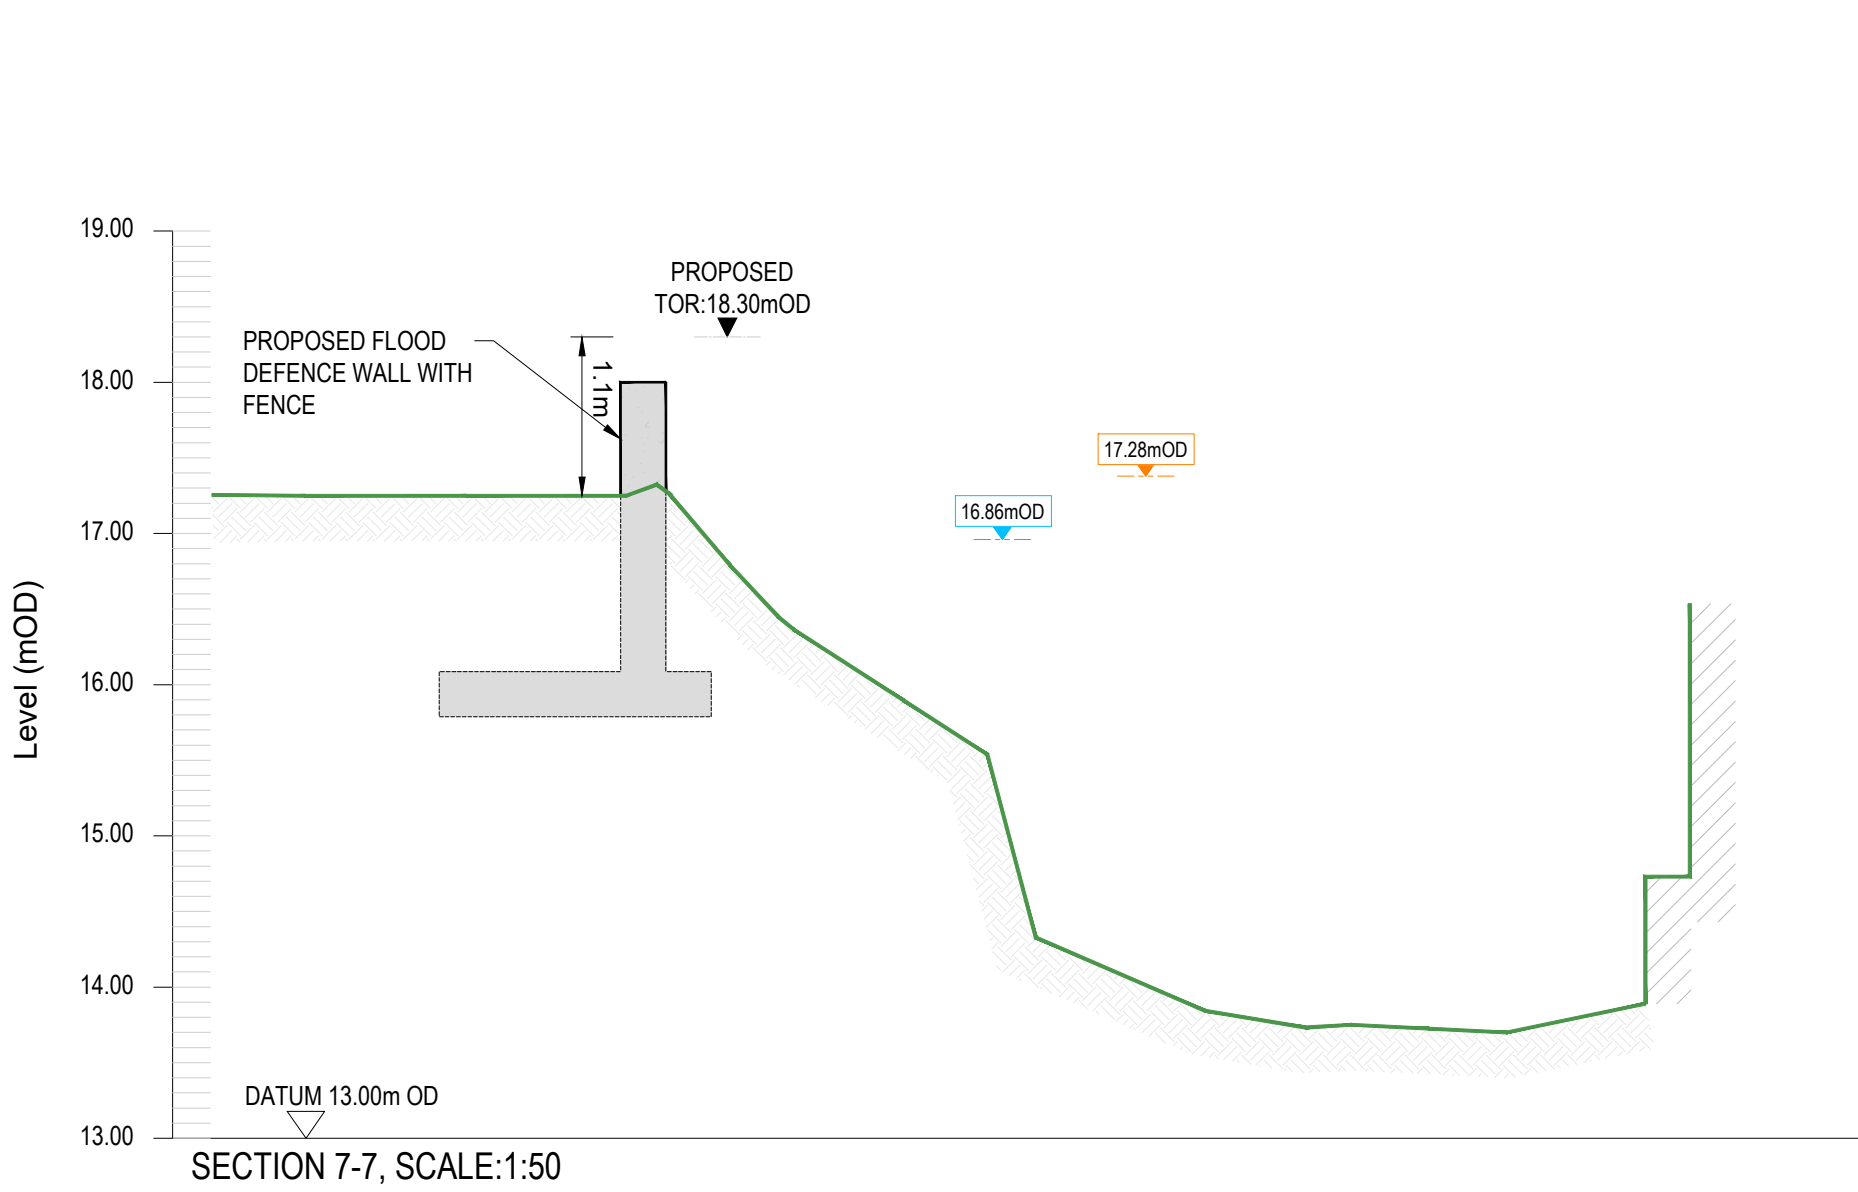
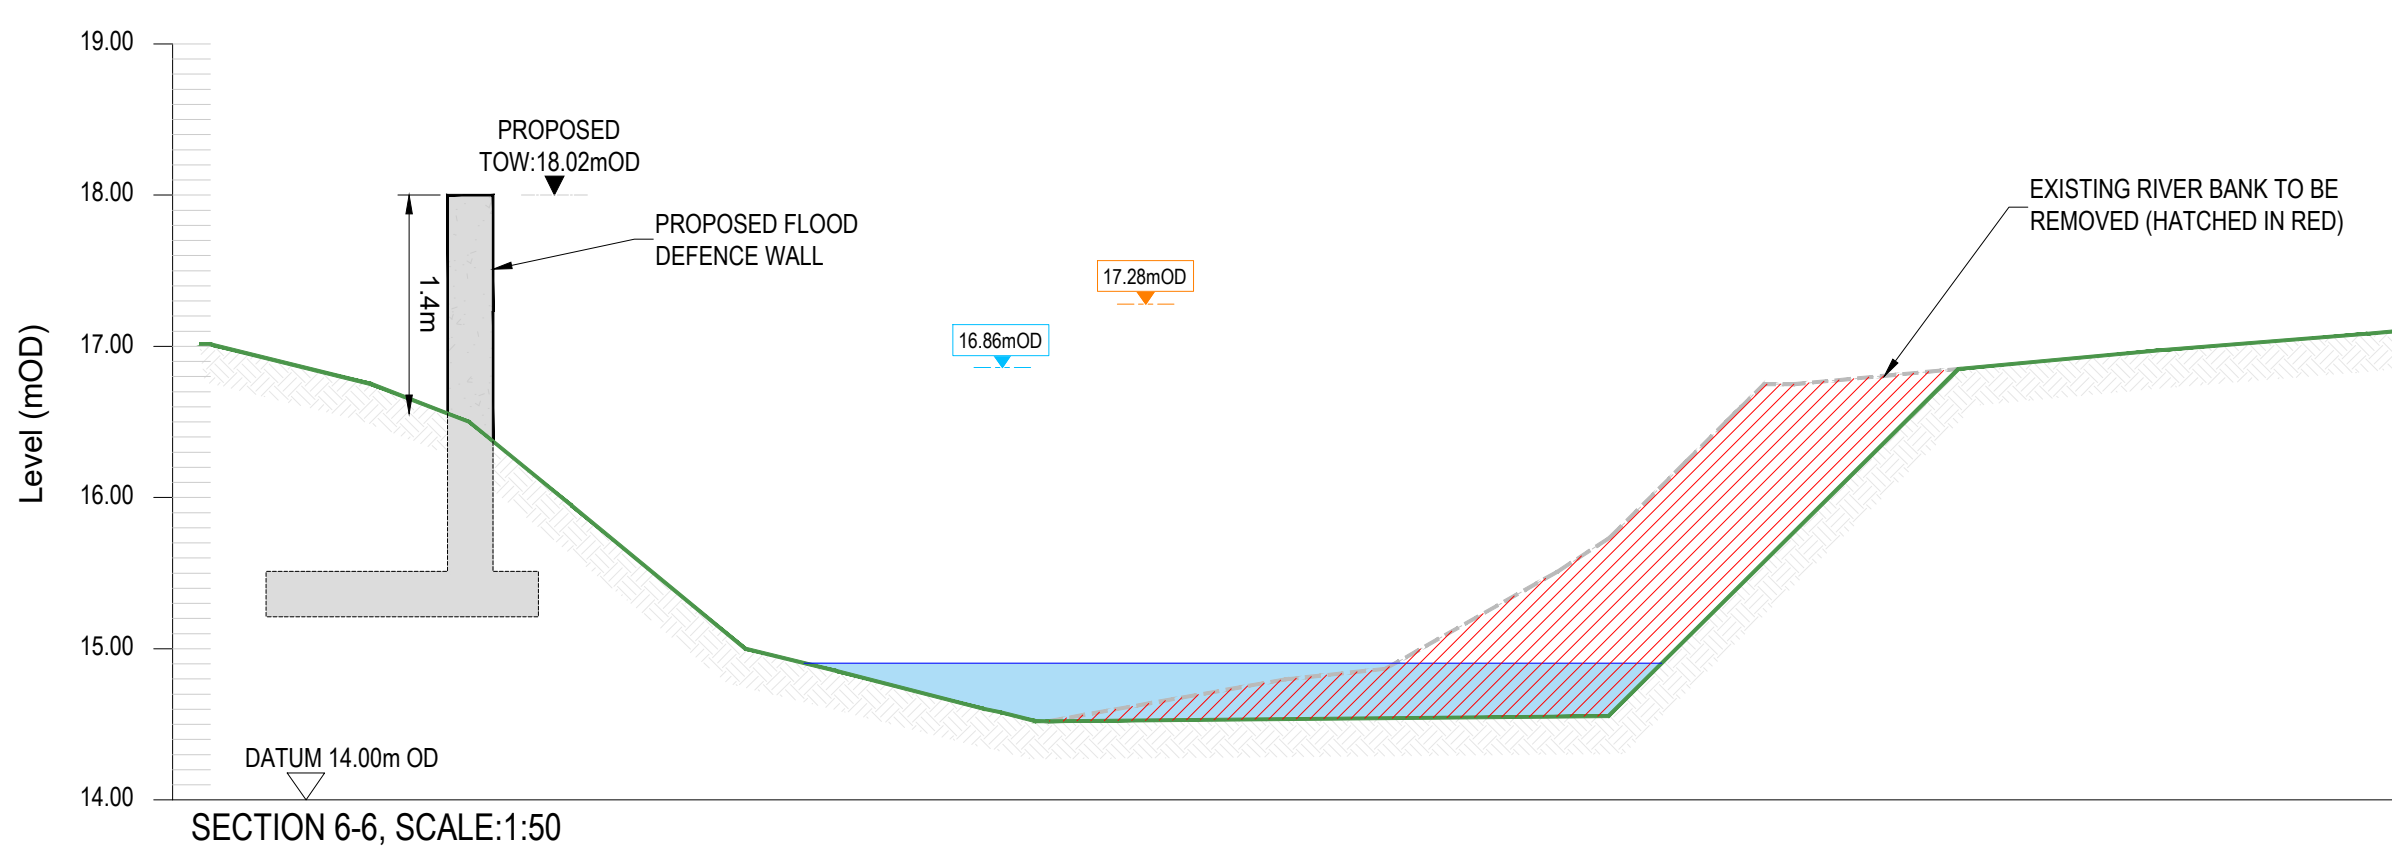
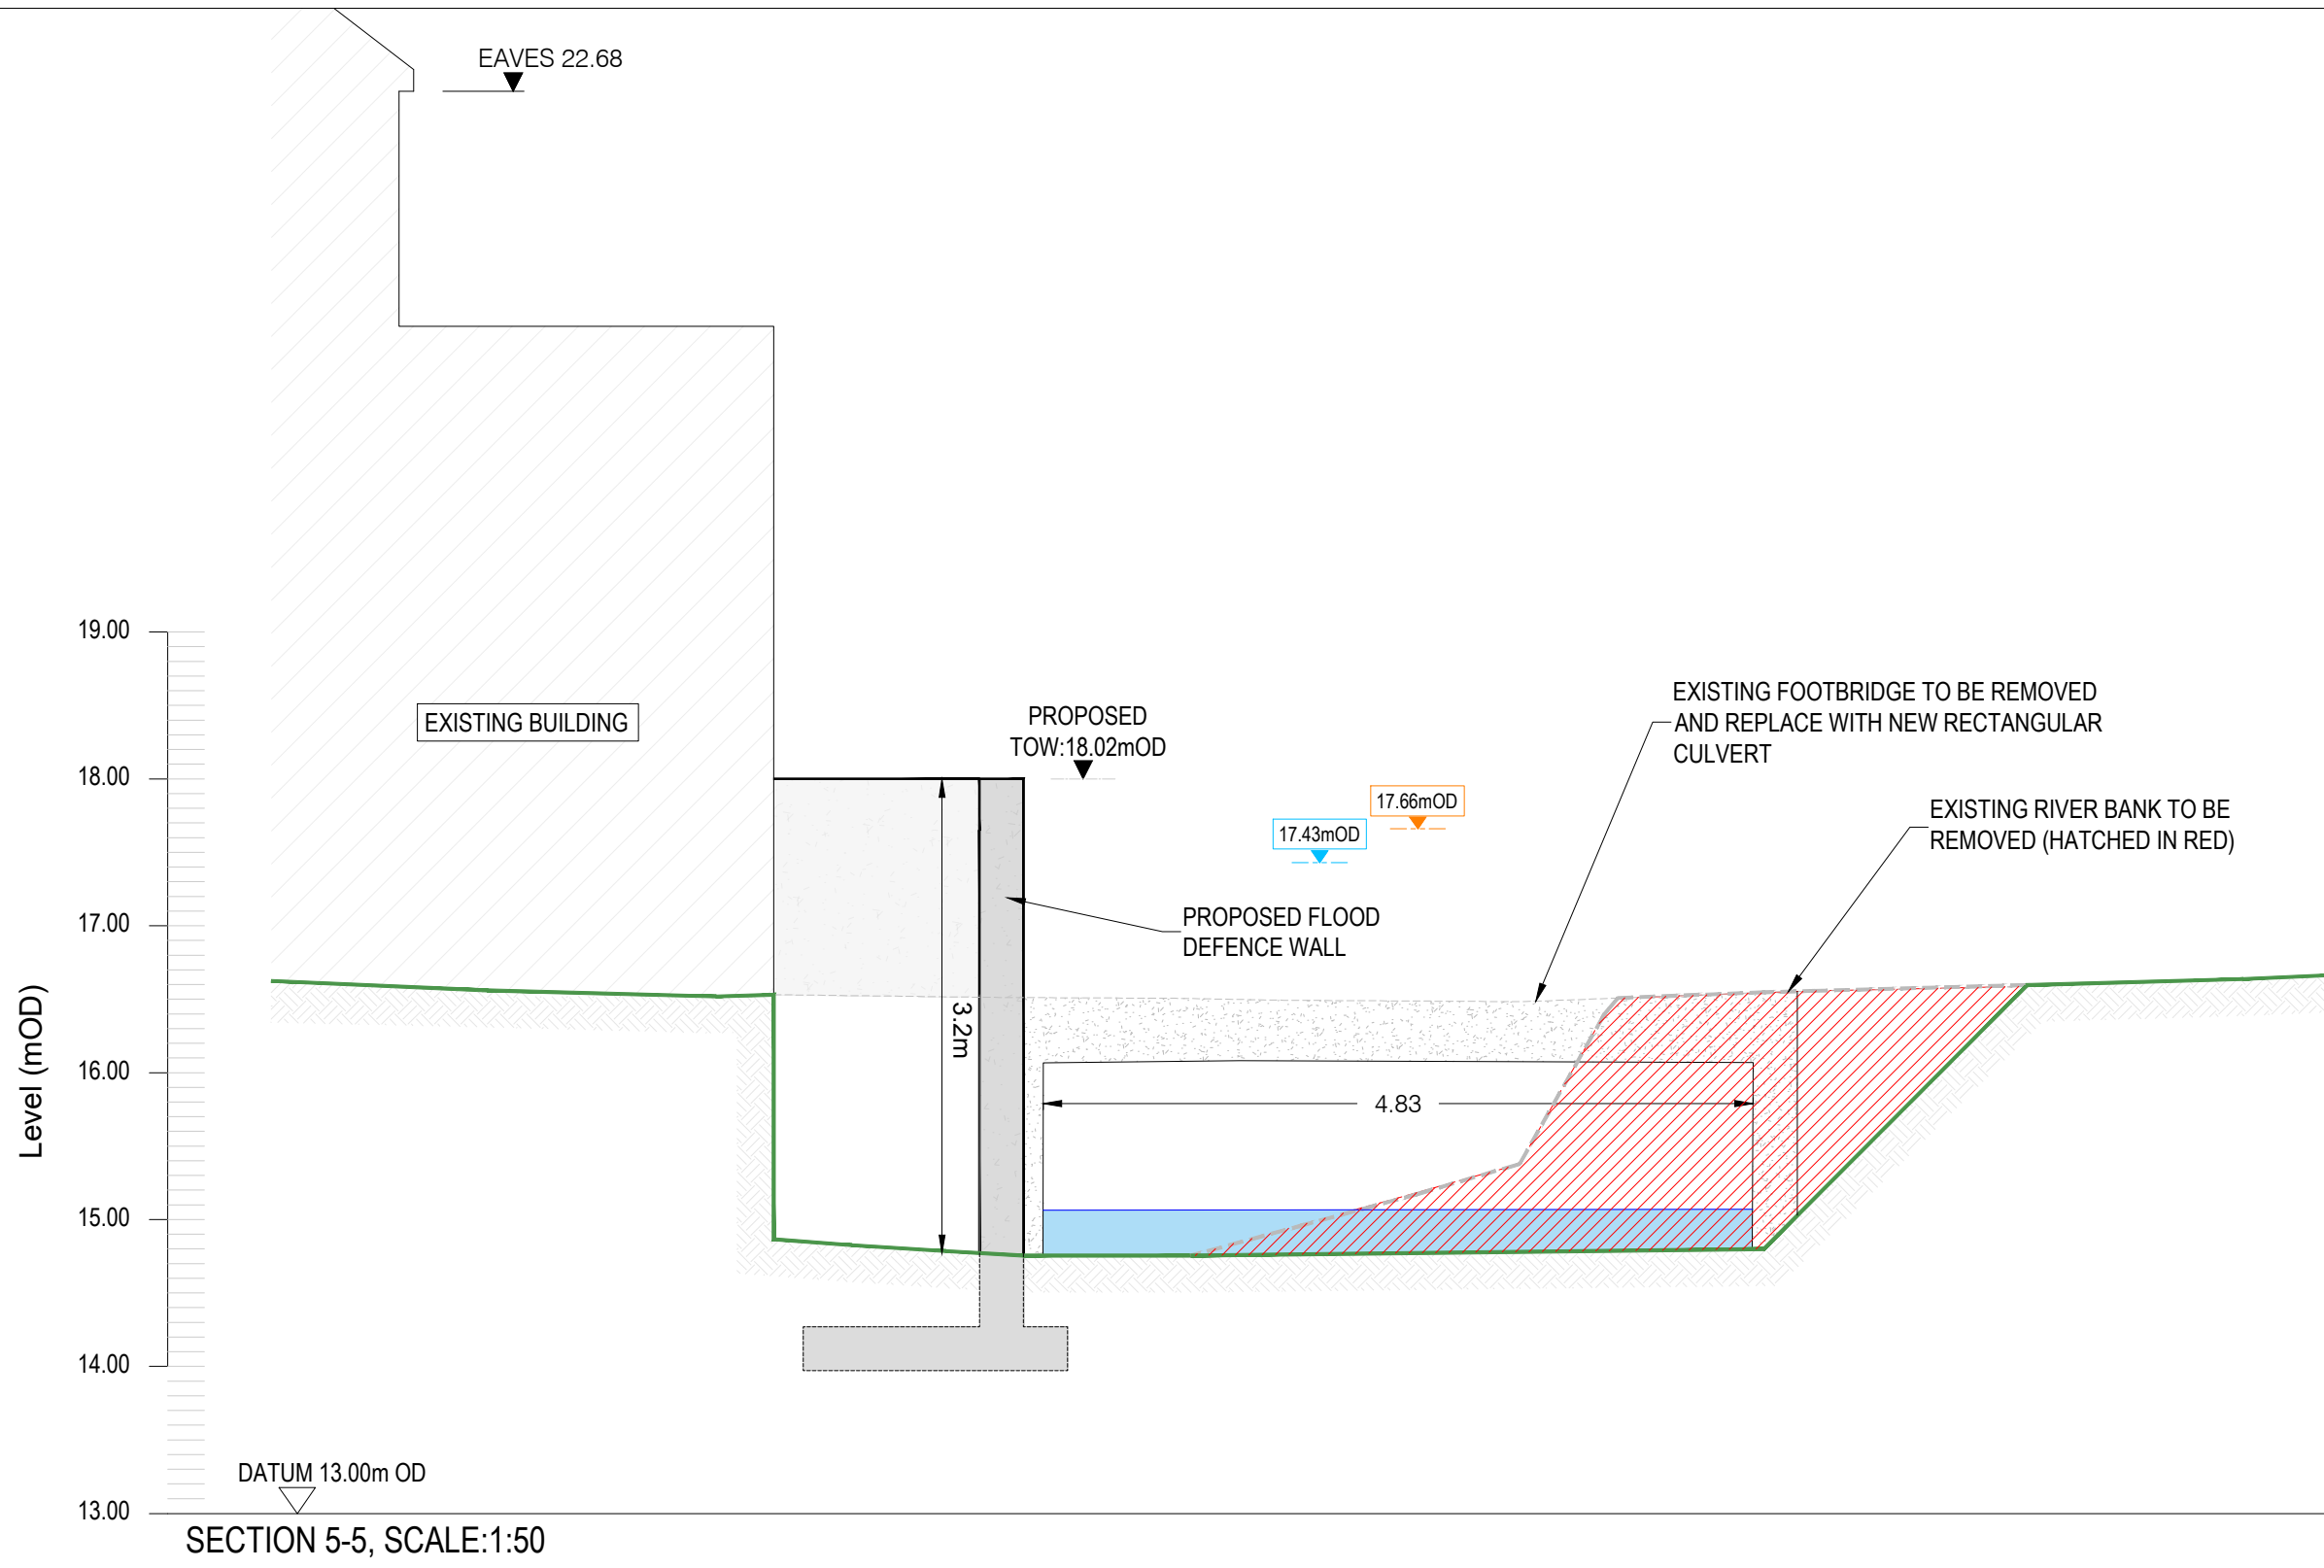
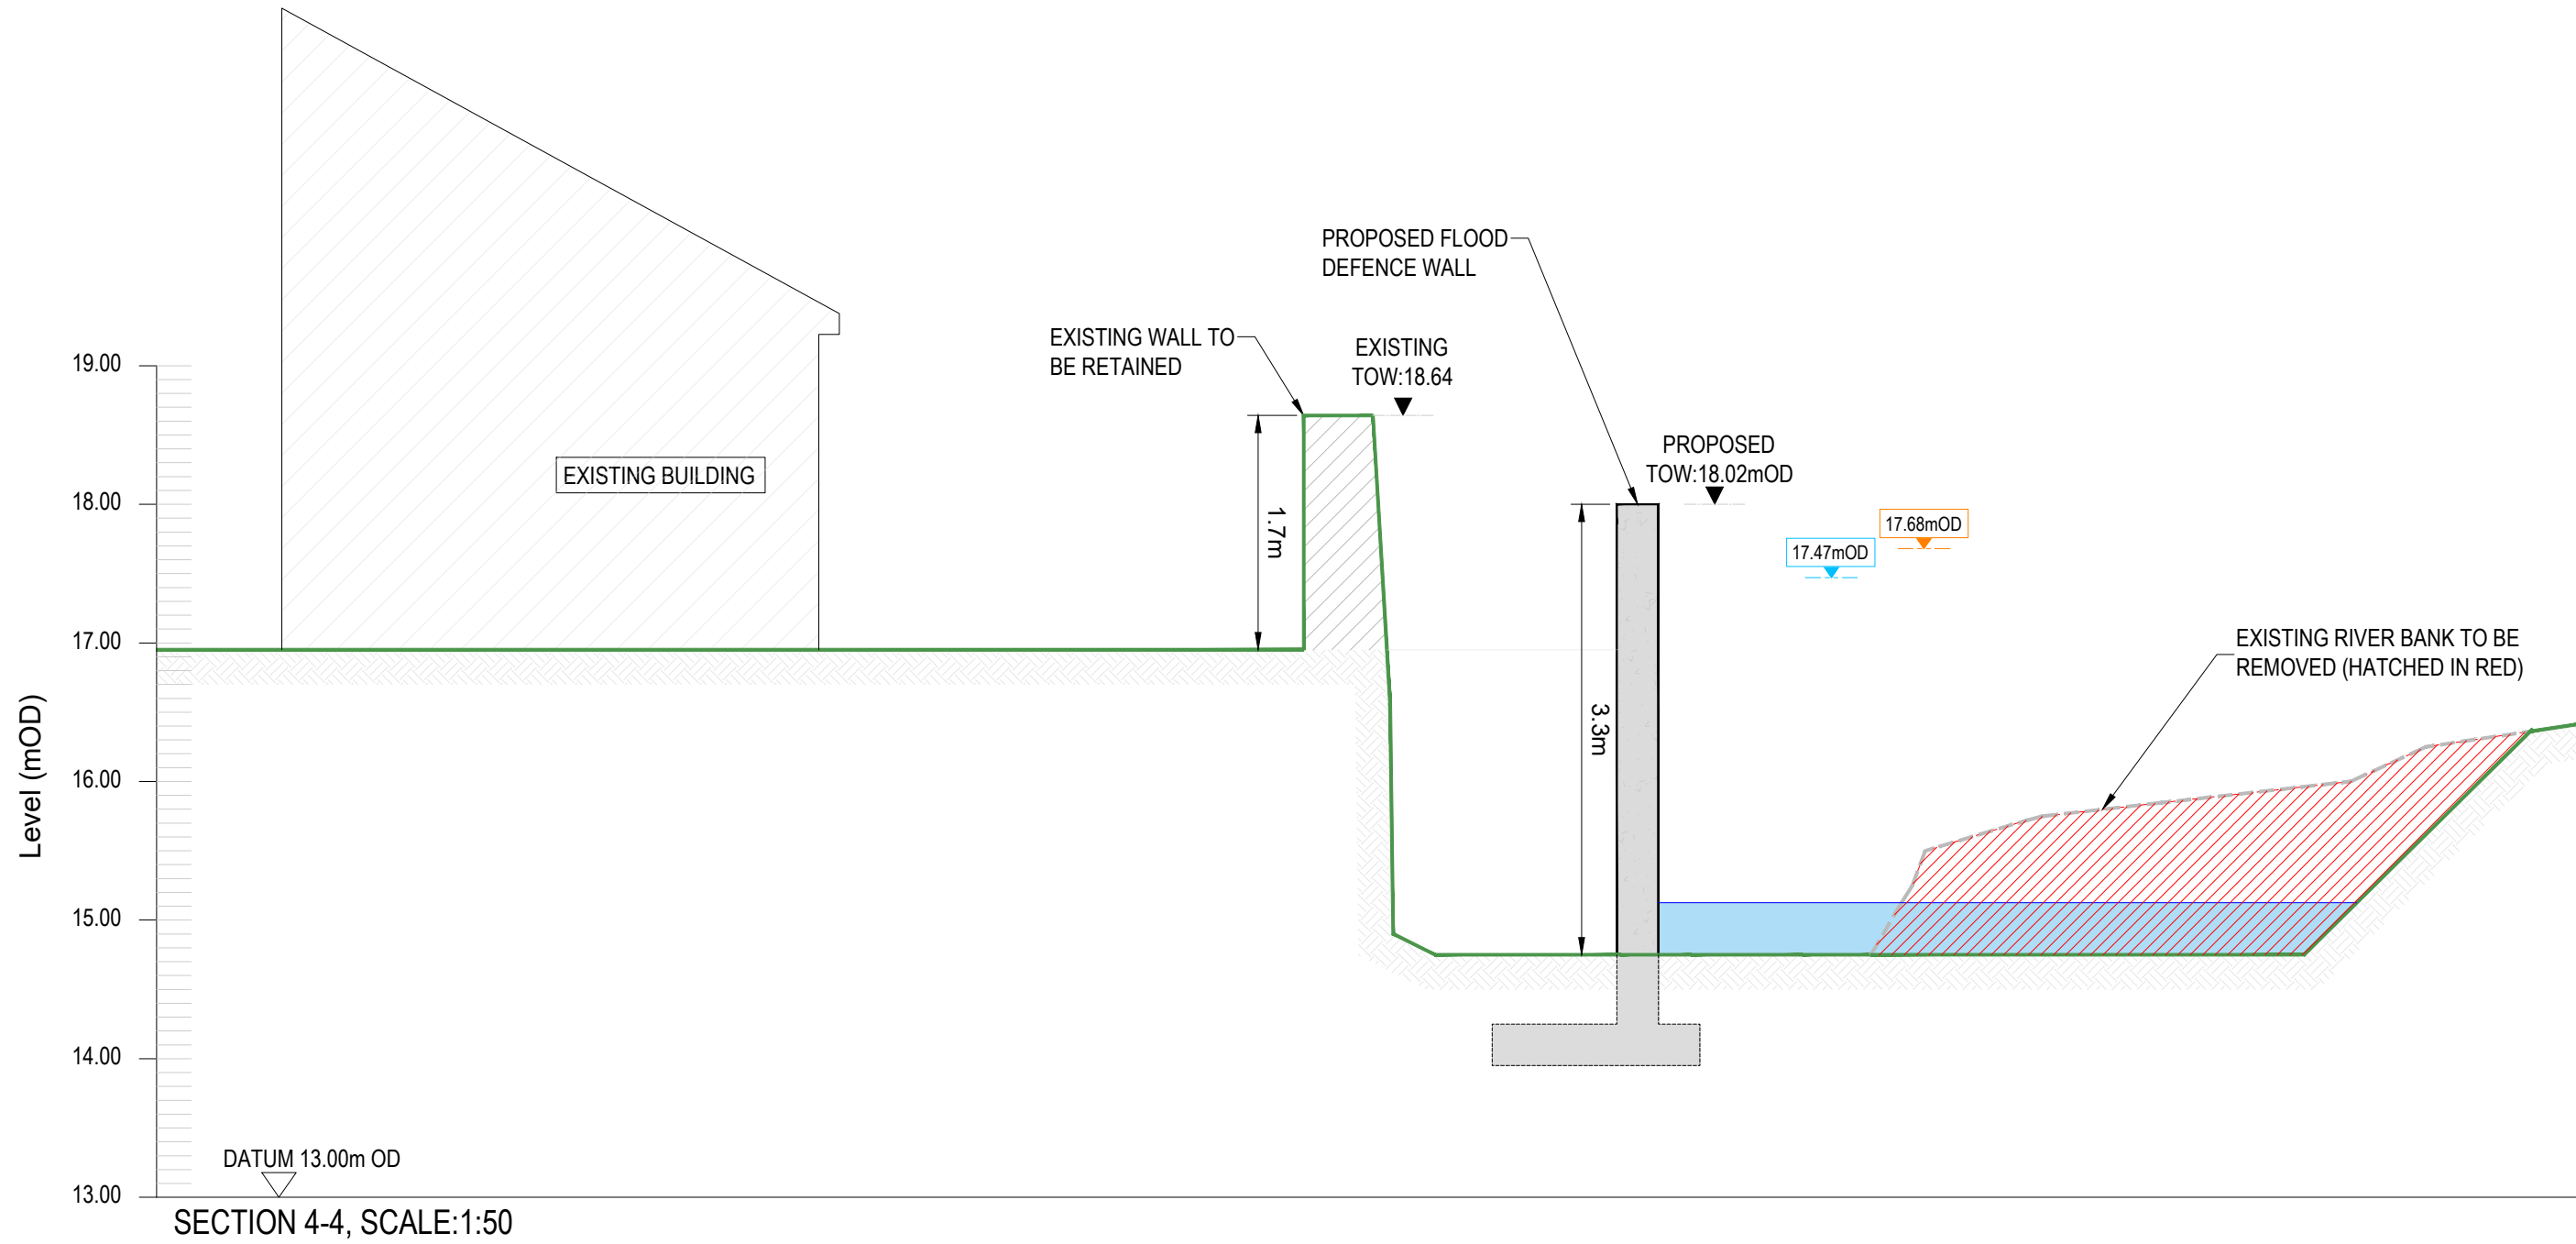
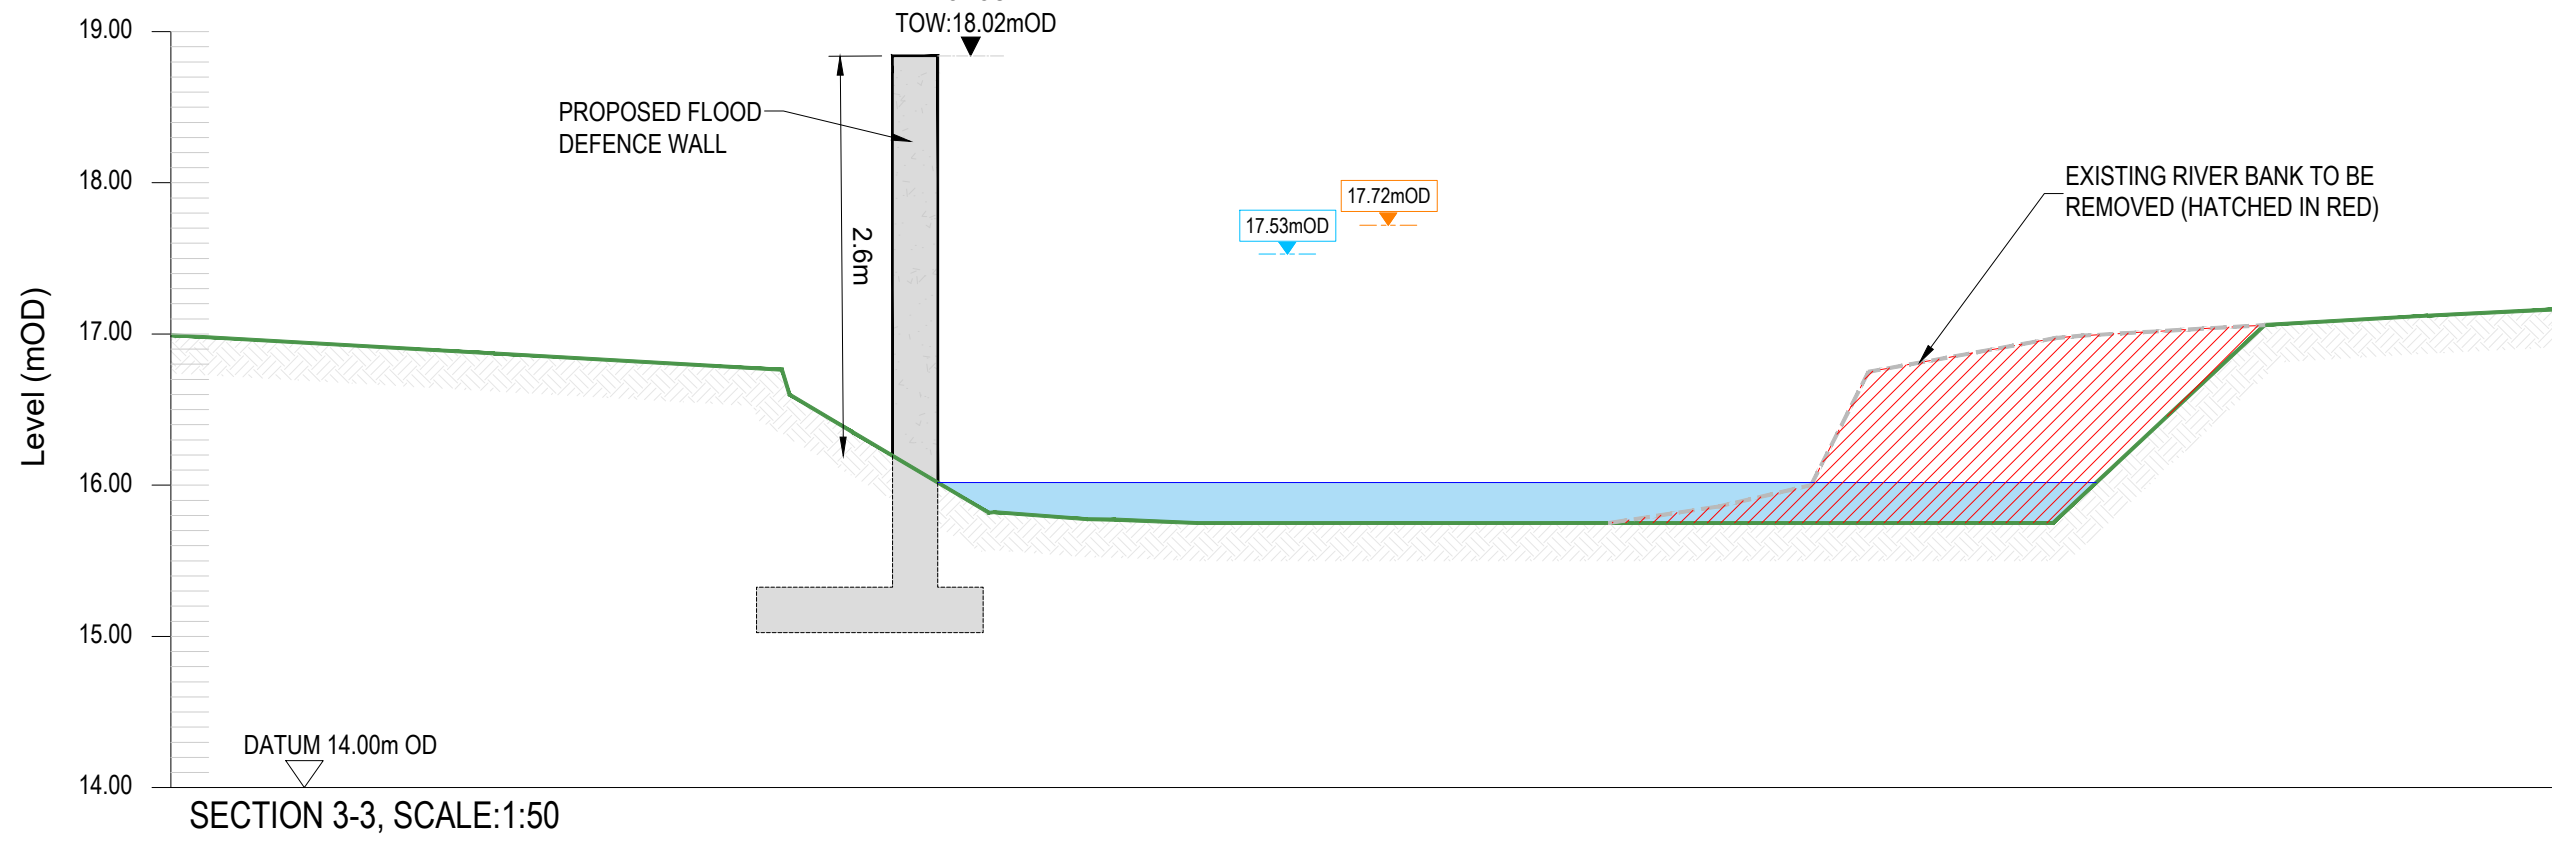
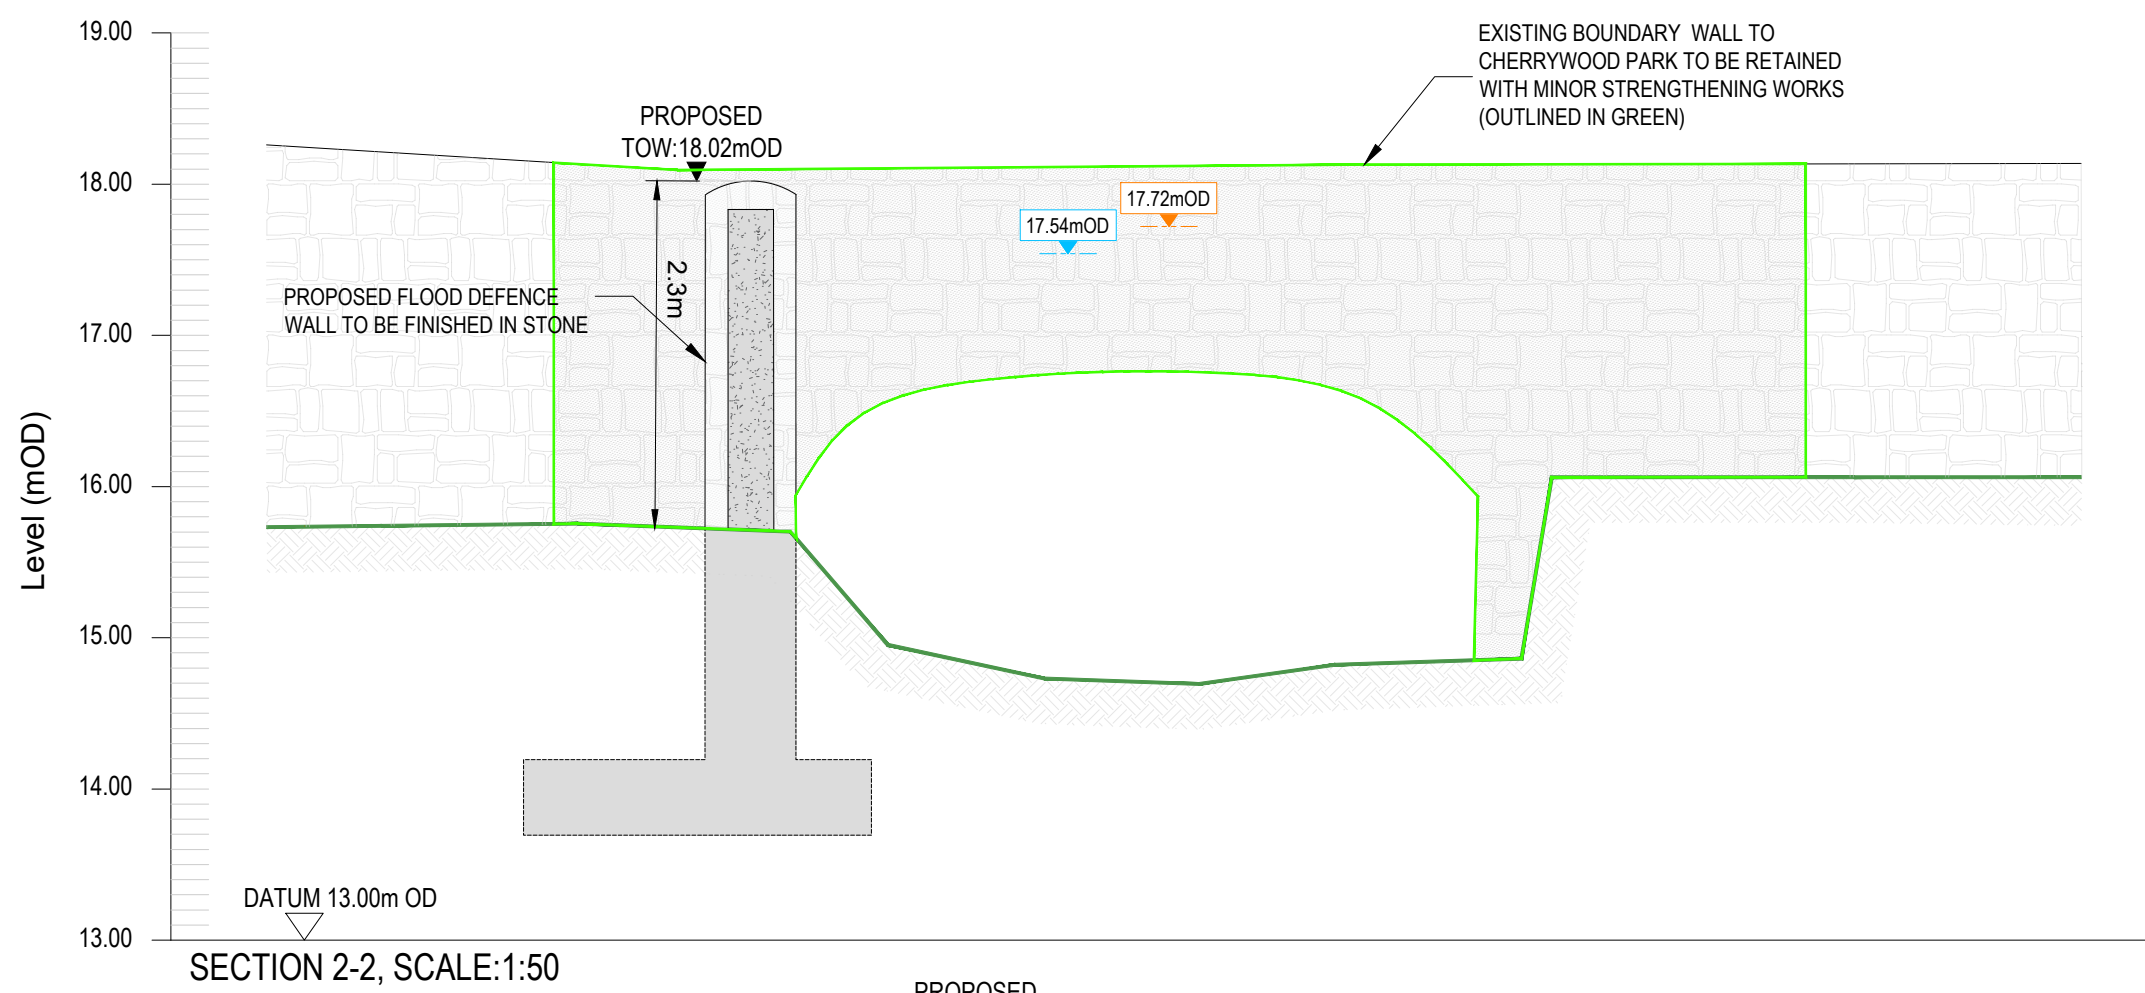


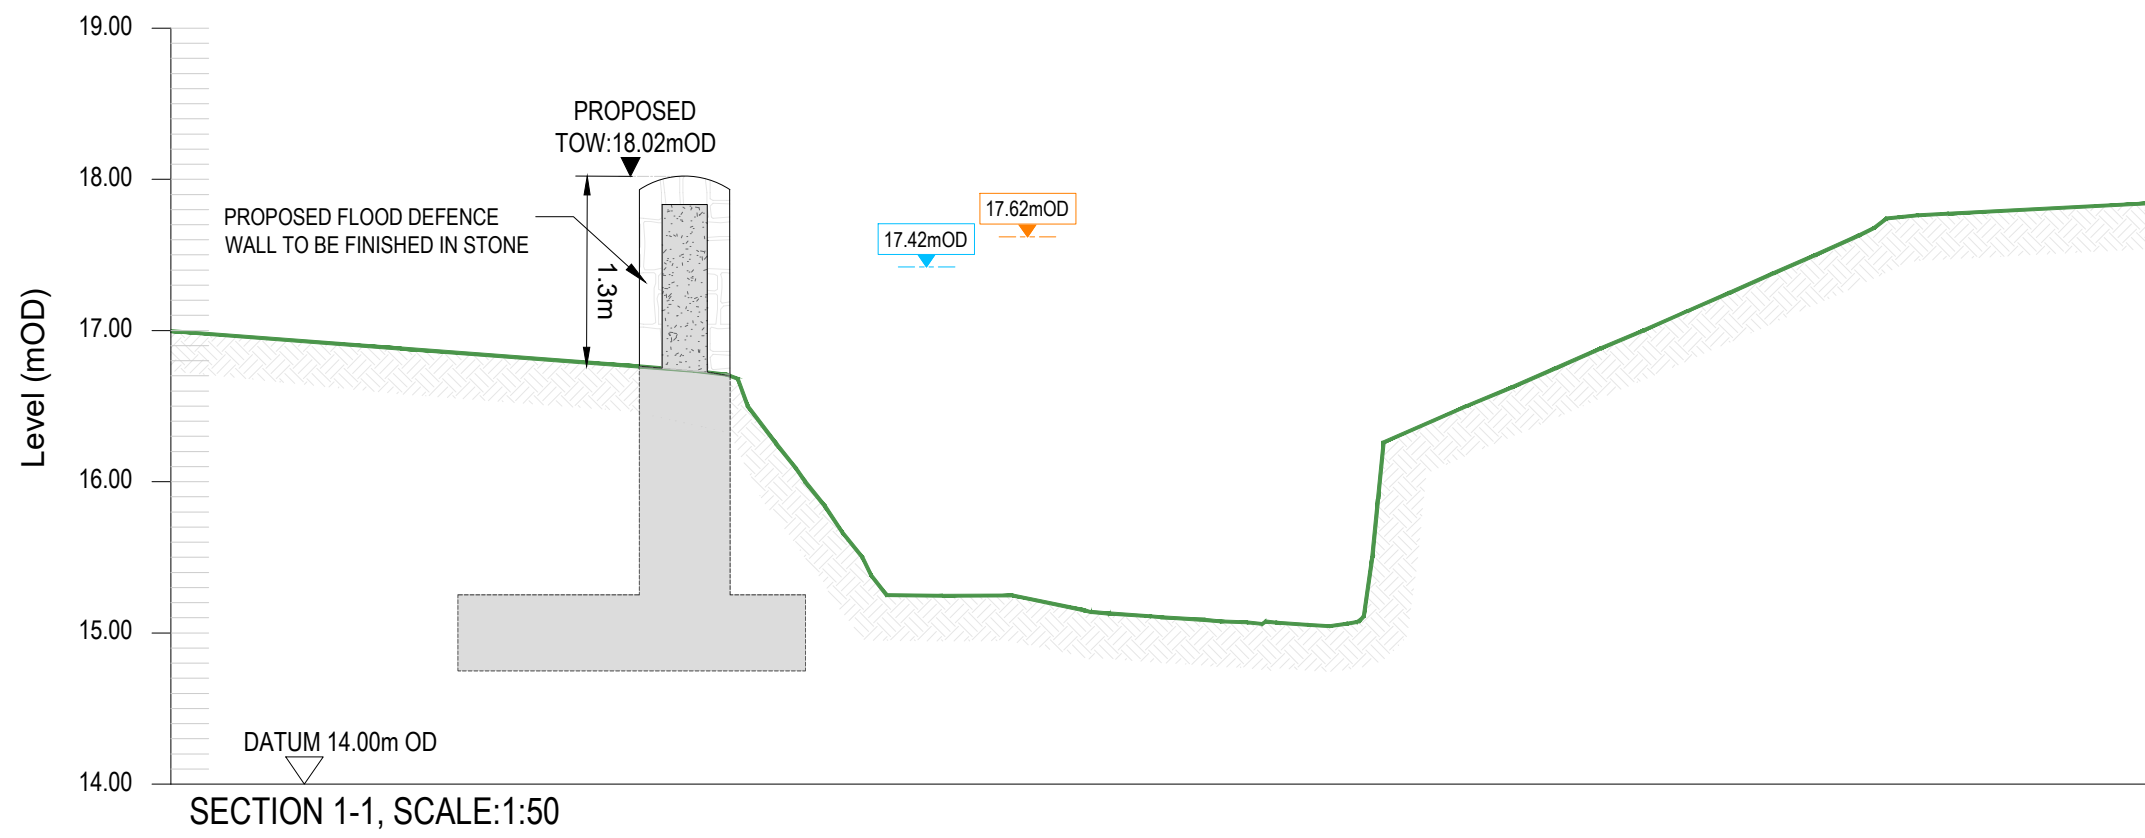

© Copyright
This drawing and any design hereon is the copyright of the
Consultants and must not be reproduced without their written
consent.

All drawings remain the property of the Consultants.

NOTES

- ALL LEVELS IN METERS TO MALIN HEAD DATUM
- ALL COORDINATES ARE TO IRISH TRANSVERSE MERCATOR

LEGEND

- PROPOSED CONCRETE FLOOD DEFENCE WALL
- PROPOSED FLOOD DEFENCE WALL TO BE FINISHED IN STONE (REUSED IF APPROPRIATE)
- EXISTING WALL/STRUCTURE TO BE REMOVED
- EXISTING WALL/STRUCTURE TO BE RETAINED WITH MINOR WORKS
- EXPECTED 1% AEP WATER LEVEL FOR PRESENT DAY SCENARIO
- EXPECTED 1% AEP WATER LEVEL FOR HIGH END FUTURE SCENARIO

ABBREVIATIONS

- TOW TOP OF WALL
- TOR TOP OF RAIL
- TOF TOP OF FENCE
- HEFS HIGH END FUTURE SCENARIO
- AEP ANNUAL EXCEEDANCE PROBABILITY
- OD ORDNANCE DATUM

Rev	Suit	Description	Drawn	Ch'kd	Date
C02	A1	ISSUE FOR PLANNING (RFI)	MH	ED	20.03.26
C01	A1	ISSUE FOR PLANNING	MH	ED	20.02.25



Egis Engineering Ireland Ltd.
Clasraon House, Dundrum Business Park, Dundrum Road, Dublin 14
www.egis-group.com

JBA Consulting Engineers and Scientists Limited
24 Grove Island, Corbally, Limerick
www.jbaconsulting.ie

Project
CARRICKMINES SHANGANAGH RIVER
FLOOD RELIEF SCHEME

Drawing Title
BRAY ROAD
PROPOSED SECTIONS

Drawn by :	MH	Date :	03.10.2024
Checked by :	ED	Date :	20.02.2025
Approved by :	RK	Date :	20.02.2025
Internal Project REF :	Egis: 20108	JBA: 2020s0059	

Scales :
AS SHOWN

Stage :
PLANNING

Drawing No.:	Revision	Suitability Code
20108-JBB-00-XX-DR-Z-02929	C02	A1

FOUNDATIONS SHOWN ARE INDICATIVE ONLY
AND ARE SUBJECT TO DETAILED DESIGN
FOLLOWING FURTHER SITE INVESTIGATIONS