




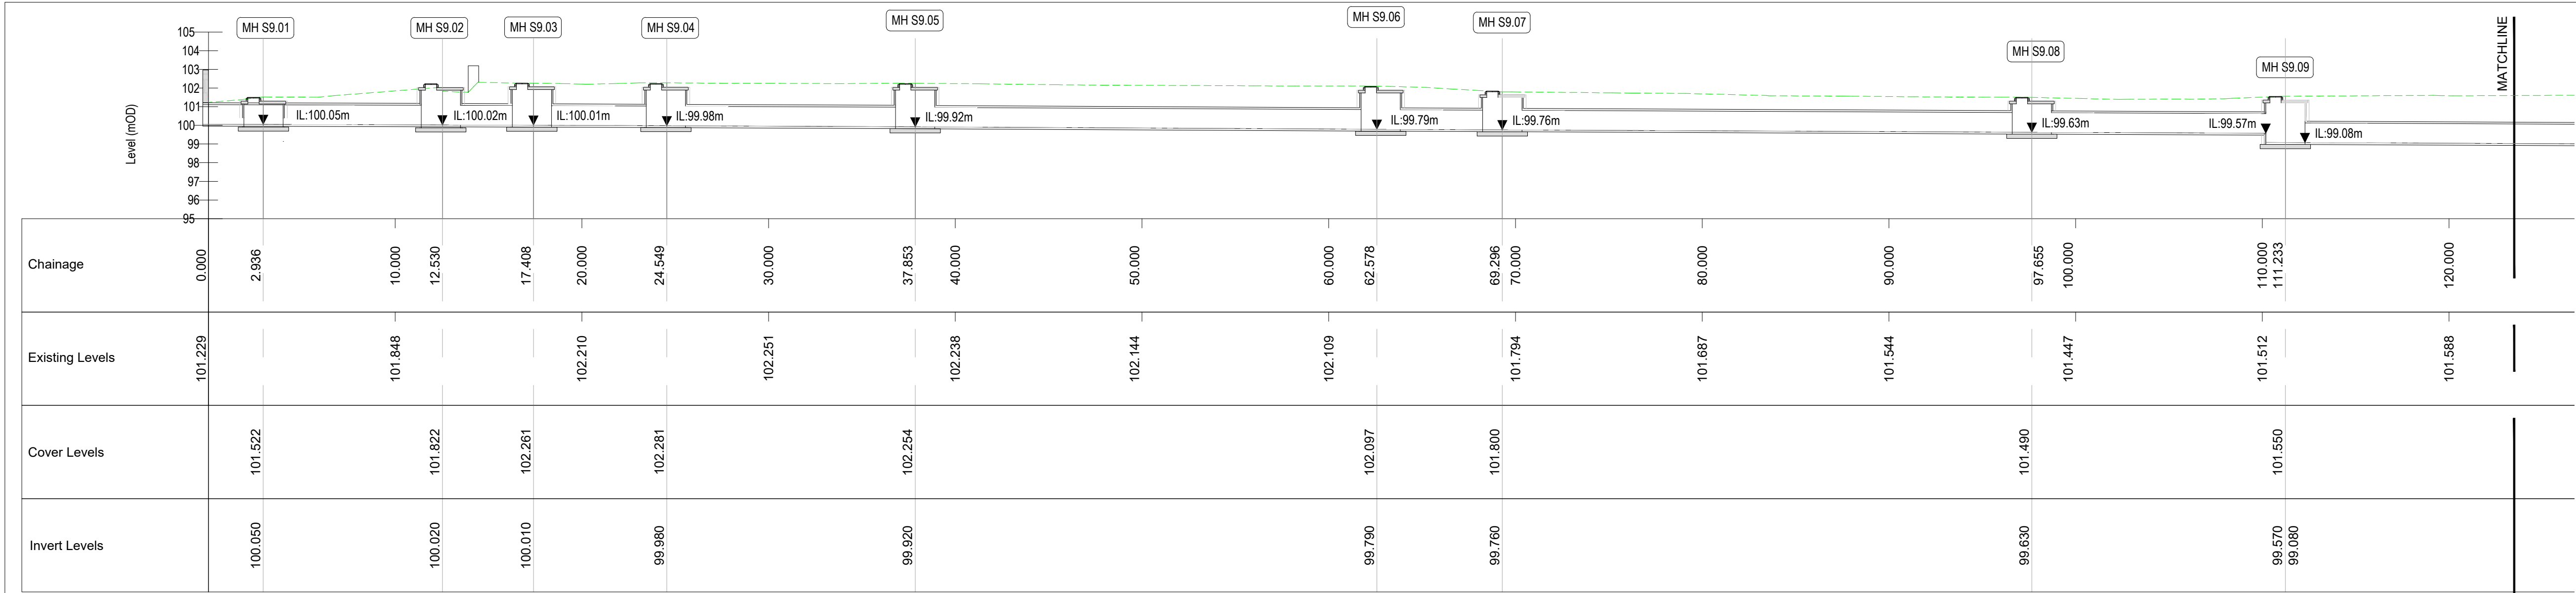

KILGOBBIN OVERFLOW - LONGSECTION
SCALE: H 1:200,V 1:200. DATUM: 95.000

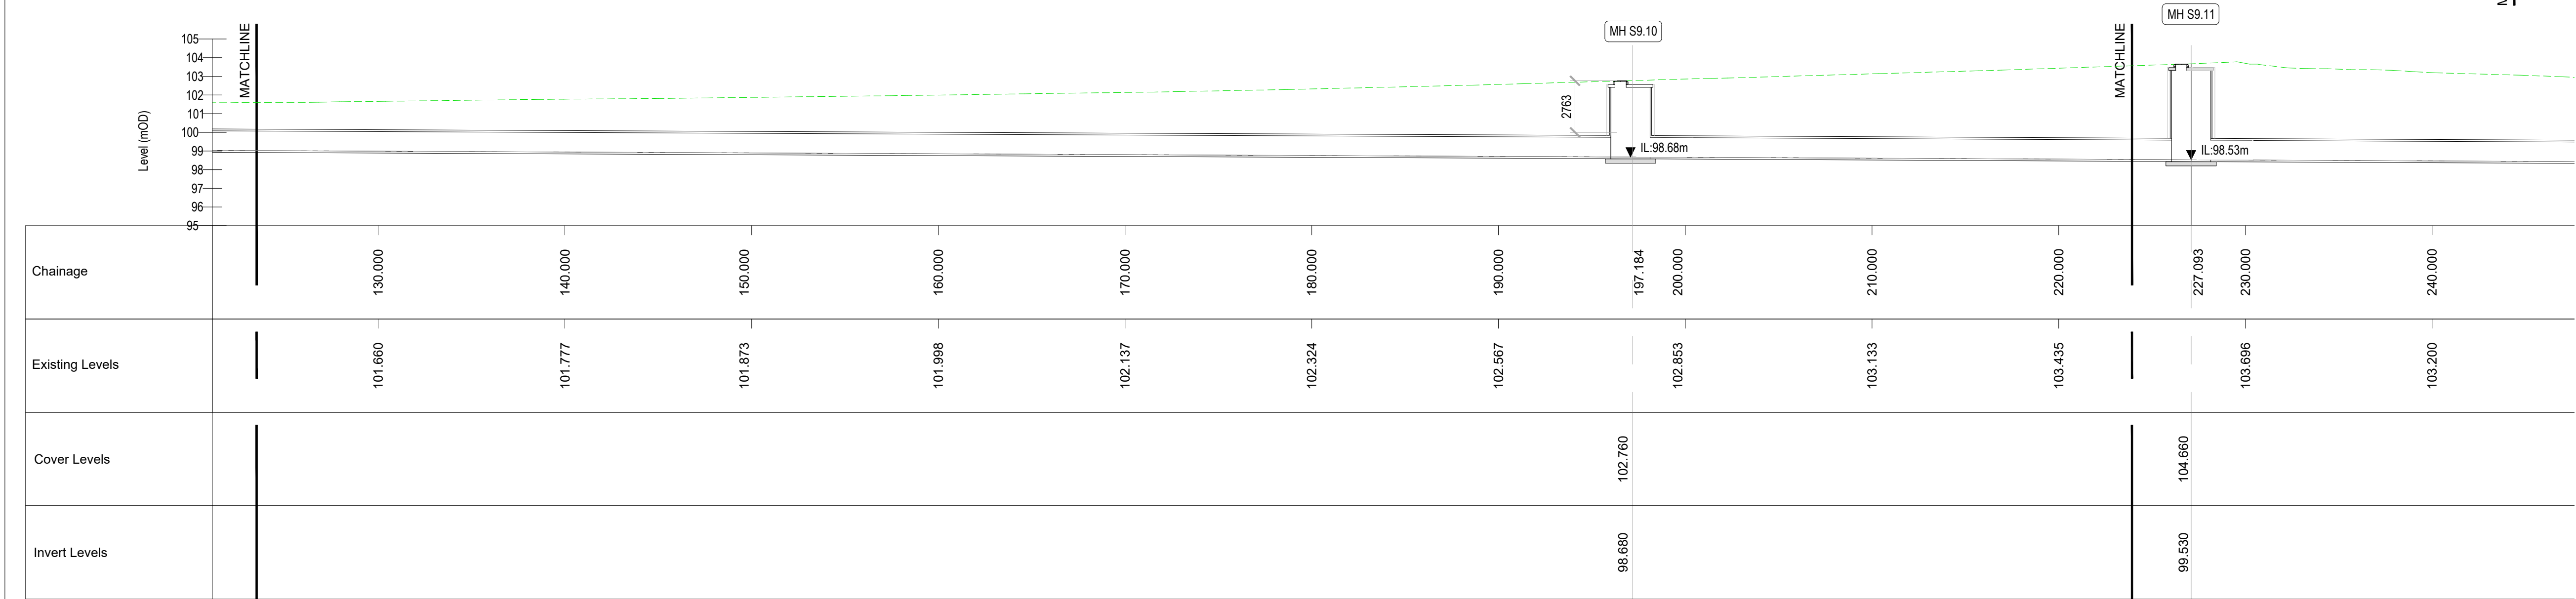

KILGOBBIN OVERFLOW - LONGSECTION
SCALE: H 1:200,V 1:200. DATUM: 95.000

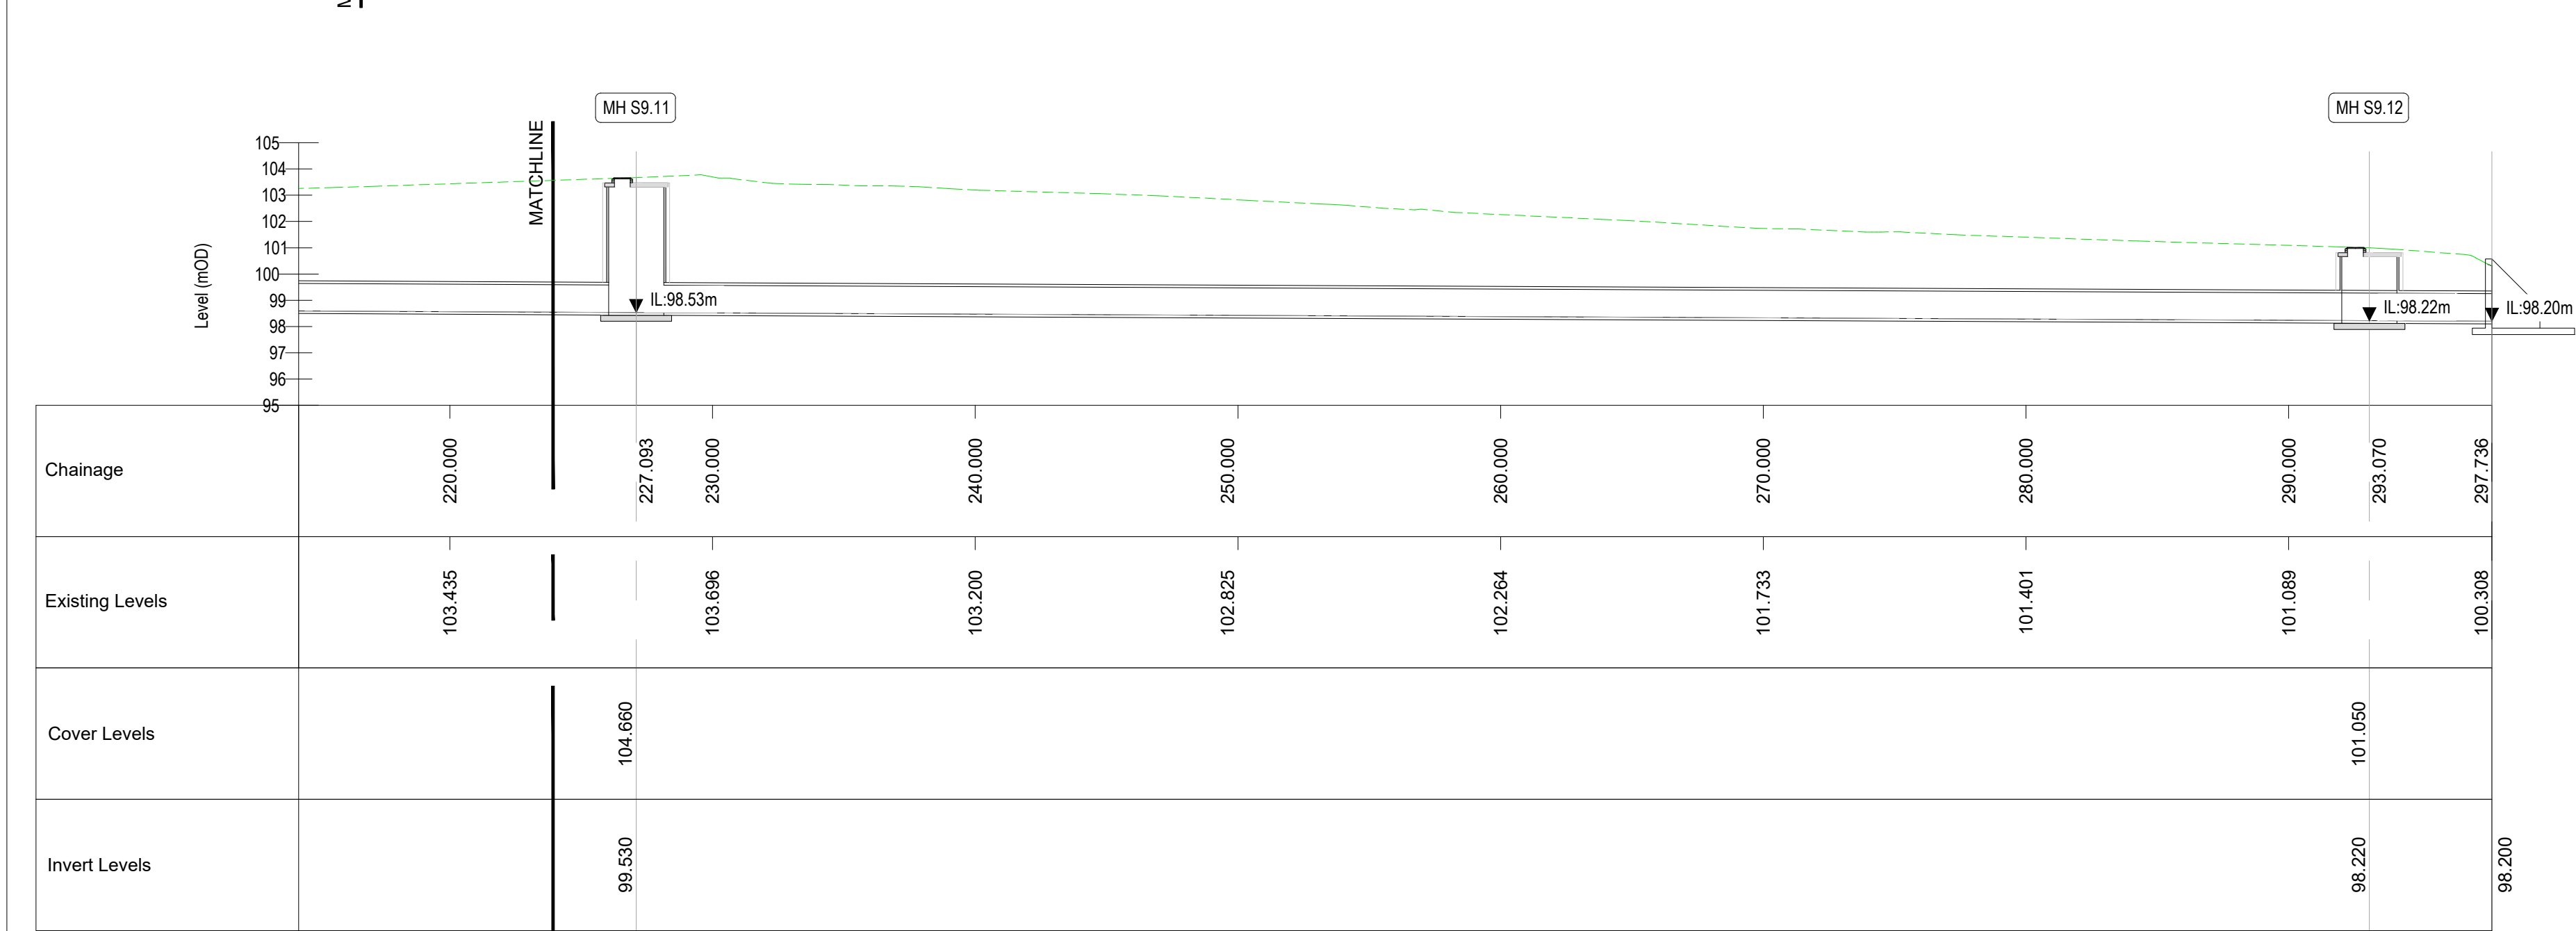

KILGOBBIN OVERFLOW - LONGSECTION
SCALE: H 1:200,V 1:200. DATUM: 95.000

© Copyright
This drawing and any design hereon is the copyright of the
Consultants and must not be reproduced without their written
consent.

All drawings remain the property of the Consultants.

NOTES

1. ALL LEVELS IN METERS TO MALIN HEAD DATUM
2. ALL COORDINATES ARE TO IRISH TRANSVERSE
MERCATOR

ABREVIATIONS

MH	MANHOLE
CL	COVER LEVEL
IL	INVERT LEVEL
OD	ORDNANCE DATUM

CD1	A1	ISSUE FOR PLANNING	MH	ED	20.02.25
Rev	Suit	Description	Drawn	Ch'kd	Date

Client



Clients Representative:



Egis Engineering Ireland Ltd.
Clisson House, Dundrum Business Park, Dundrum Road, Dublin 14
www.egis-group.com
JBA Consulting Engineers and Scientists Limited
24 Grove Island, Corbally, Limerick
www.jbaconsulting.ie

Project
**CARRICKMINES SHANGANAGH RIVER
FLOOD RELIEF SCHEME**

Drawing Title
**KILGOBBIN
PROPOSED OVERFLOW SECTION**

Drawn by :	MH	Date :	03.10.2024
Checked by :	ED	Date :	20.02.2025
Approved by :	RK	Date :	20.02.2025
Internal Project REF :	Egis: 20108	JBA: 2020s0059	

Scales :	AS SHOWN		
Stage :	PLANNING		
Drawing No. :	20108-JBB-00-XX-DR-Z-02920	Revision	Suitability Code
		C01	A1