


FOUNDATIONS SHOWN ARE INDICATIVE ONLY
AND ARE SUBJECT TO DETAILED DESIGN
FOLLOWING FURTHER SITE INVESTIGATIONS

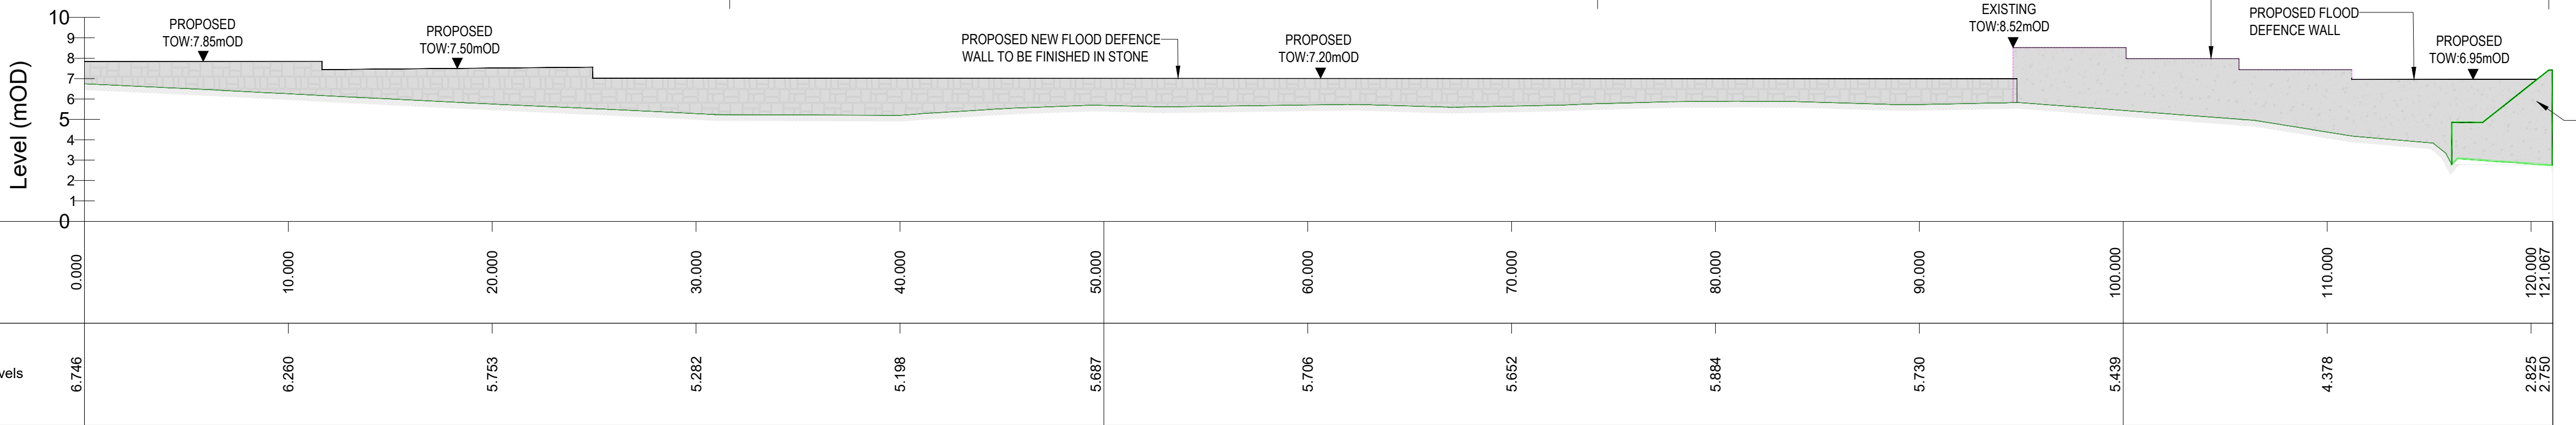

ELEVATION - WALL
SCALE: H 1:200,V 1:200. DATUM: 0.000

© Copyright
This drawing and any design hereon is the copyright of the
Consultants and must not be reproduced without their written
consent.

All drawings remain the property of the Consultants.

NOTES

- ALL LEVELS IN METERS TO MALIN HEAD DATUM
- ALL COORDINATES ARE TO IRISH TRANSVERSE MERCATOR

LEGEND

- PROPOSED CONCRETE FLOOD DEFENCE WALL
- PROPOSED FLOOD DEFENCE WALL TO BE FINISHED IN STONE (REUSED IF APPROPRIATE)
- EXISTING WALL/STRUCTURE TO BE REMOVED
- EXISTING WALL/STRUCTURE TO BE RETAINED WITH MINOR WORKS
- EXPECTED 1% AEP WATER LEVEL FOR PRESENT DAY SCENARIO
- EXPECTED 1% AEP WATER LEVEL FOR HIGH END FUTURE SCENARIO
- EXISTING GROUND
- GROUND PROFILE BEHIND/HIDDEN

ABBREVIATIONS

- | | |
|------|-------------------------------|
| TOW | TOP OF WALL |
| TOR | TOP OF RAIL |
| TOF | TOP OF FENCE |
| HEFS | HIGH END FUTURE SCENARIO |
| AEP | ANNUAL EXCEEDANCE PROBABILITY |
| OD | ORDNANCE DATUM |



Project
CARRICKMINES SHANGANAGH RIVER
FLOOD RELIEF SCHEME

Drawing Title
BAYVIEW
PROPOSED SECTIONS & ELEVATION

Drawn by :	MH	Date :	03.10.2024
Checked by :	ED	Date :	20.02.2025
Approved by :	RK	Date :	20.02.2025
Internal Project REF :	Egis: 20108	JBA: 2020s0059	
Scales :	AS SHOWN		
Stage :	PLANNING		
Drawing No. :	20108-JBB-00-XX-DR-Z-02943	Revision	C01
		Suitability Code	A1