




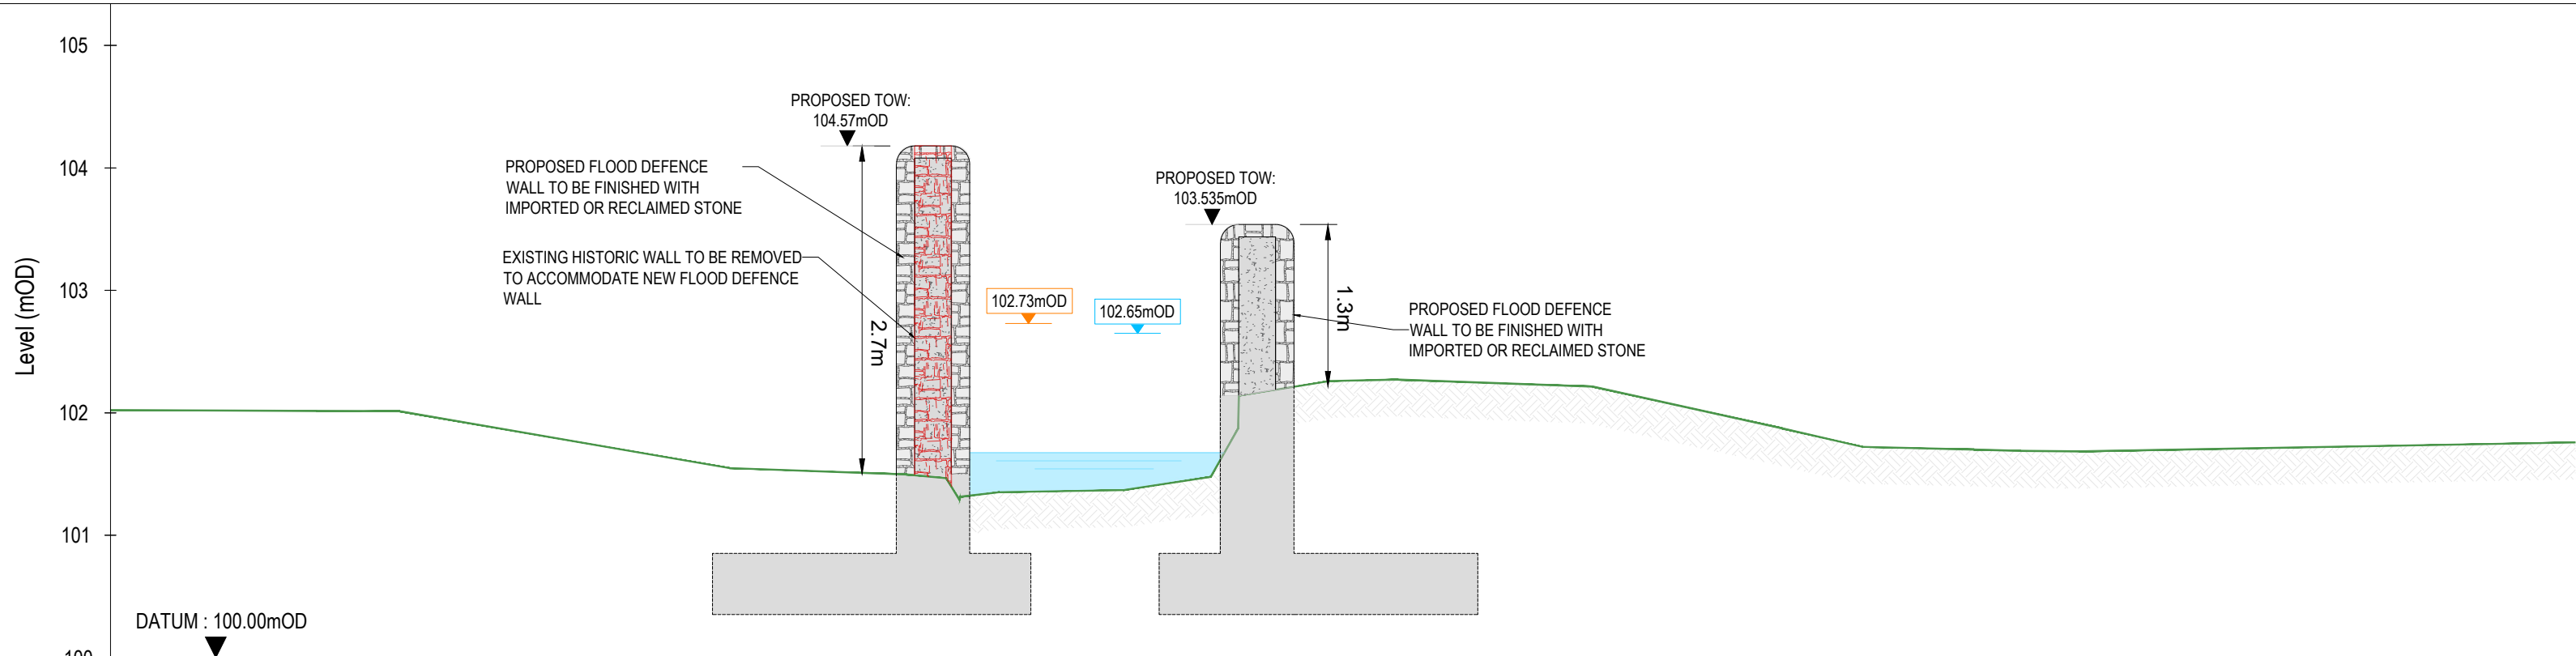


SECTION 1-1
SCALE:1:50

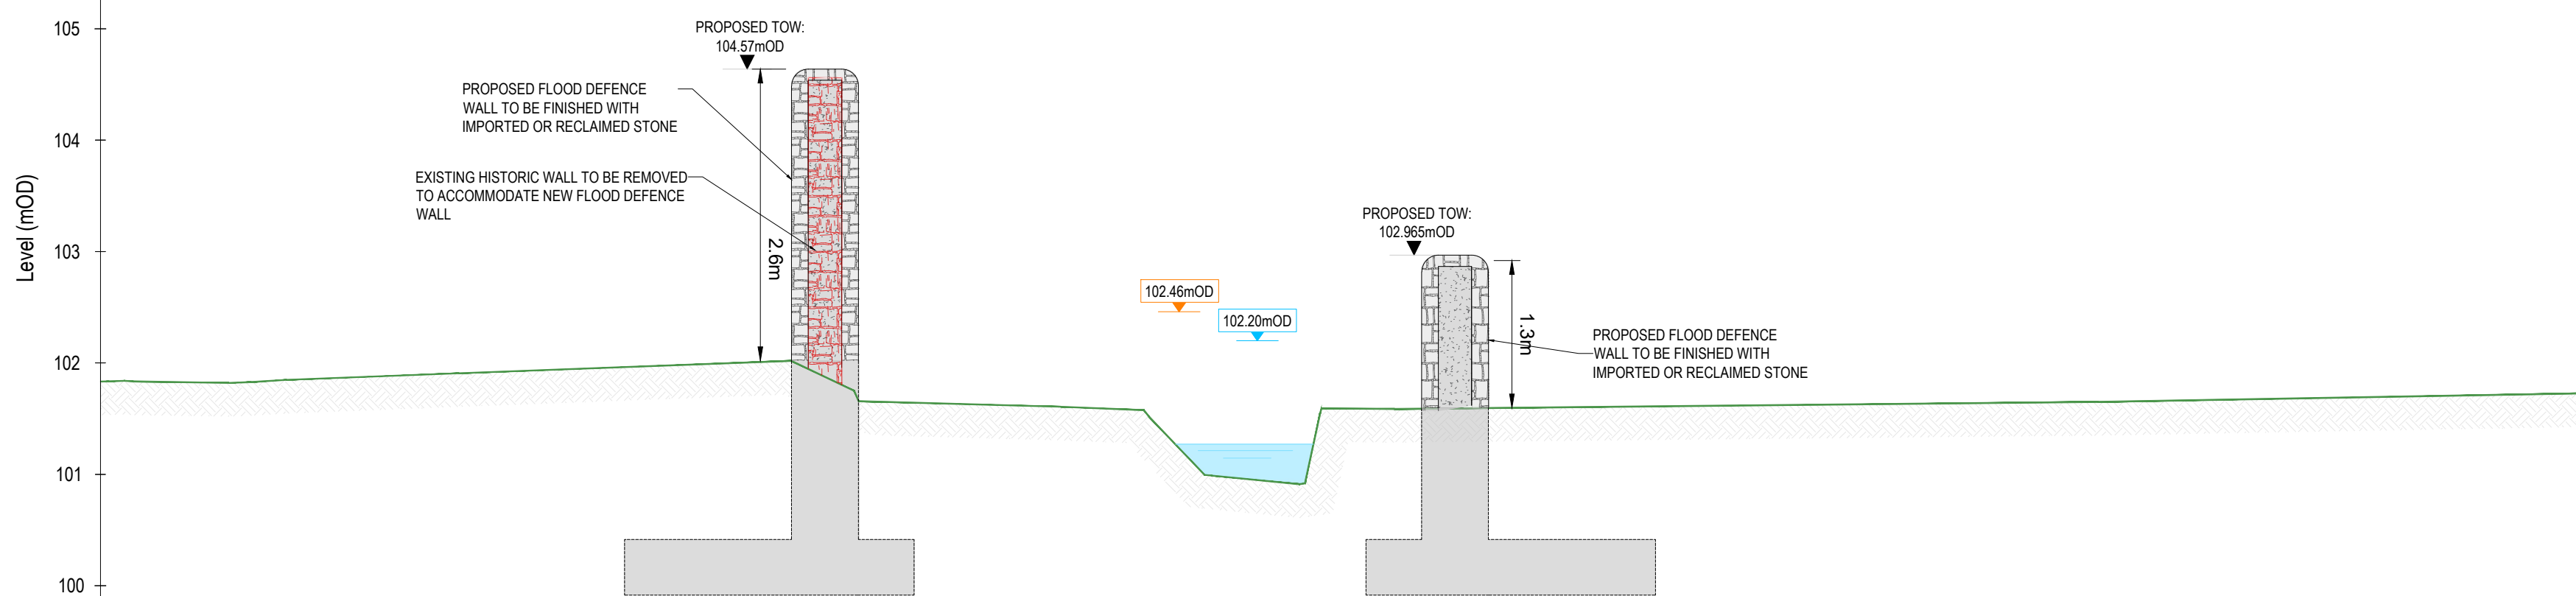

SECTION 2-2
SCALE:1:50

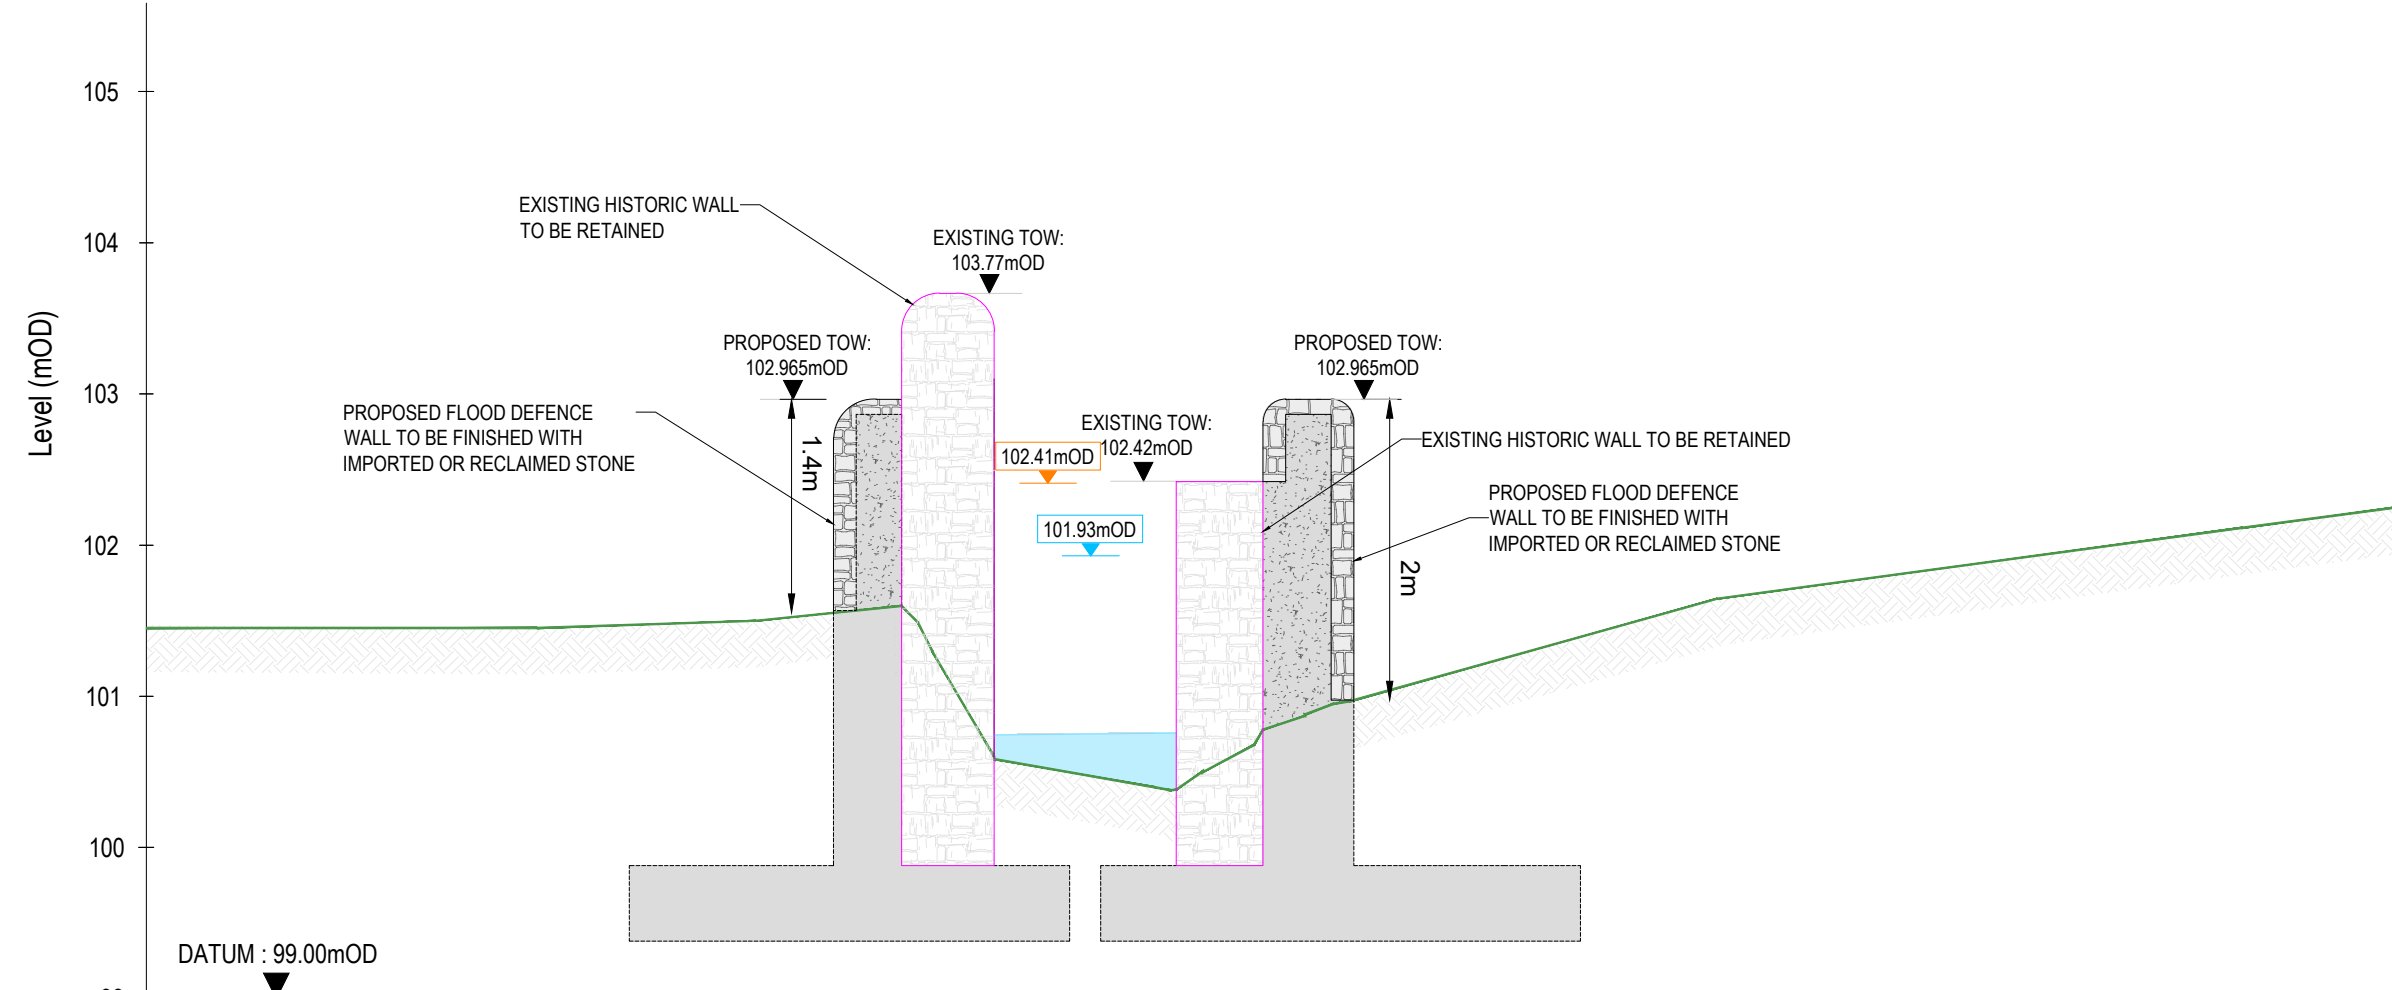

SECTION 3-3
SCALE:1:50

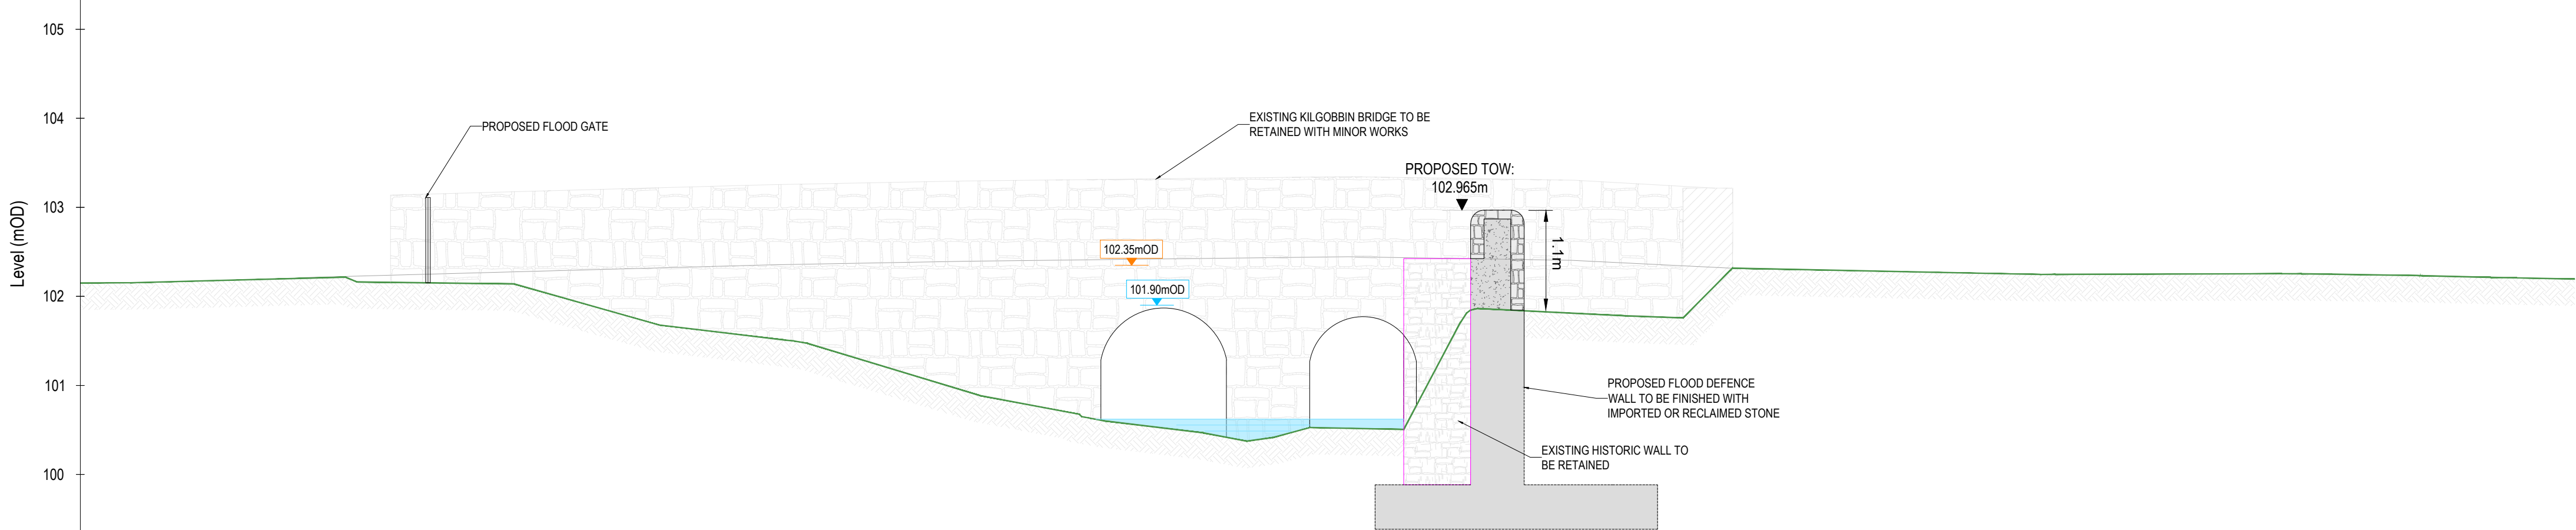

SECTION 4-4
SCALE:1:50

FOUNDATIONS SHOWN ARE INDICATIVE ONLY
AND ARE SUBJECT TO DETAILED DESIGN
FOLLOWING FURTHER SITE INVESTIGATIONS

© Copyright
This drawing and any design hereon is the copyright of the
Consultants and must not be reproduced without their written
consent.

All drawings remain the property of the Consultants.

NOTES

- ALL LEVELS IN METERS TO MALIN HEAD DATUM
- ALL COORDINATES ARE TO IRISH TRANSVERSE
MERCATOR

LEGEND


- PROPOSED CONCRETE FLOOD
DEFENCE WALL
- PROPOSED FLOOD DEFENCE WALL TO
BE FINISHED IN STONE (REUSED IF
APPROPRIATE)
- EXISTING WALL/STRUCTURE TO BE
REMOVED
- EXISTING WALL/STRUCTURE TO BE
RETAINED WITH WORKS
- XX.XXmOD
EXPECTED 1% AEP WATER LEVEL FOR
PRESENT DAY SCENARIO
- XX.XXmOD
EXPECTED 1% AEP WATER LEVEL FOR
HIGH END FUTURE SCENARIO

ABBREVIATIONS

- TOW TOP OF WALL
- TOR TOP OF RAIL
- TOF TOP OF FENCE
- HEFS HIGH END FUTURE SCENARIO
- AEP ANNUAL EXCEEDANCE PROBABILITY
- OD ORDNANCE DATUM

Rev	Suit	Description	Drawn	Ch'kd	Date
C01	A1	ISSUE FOR PLANNING	MH	ED	20.02.25

Client

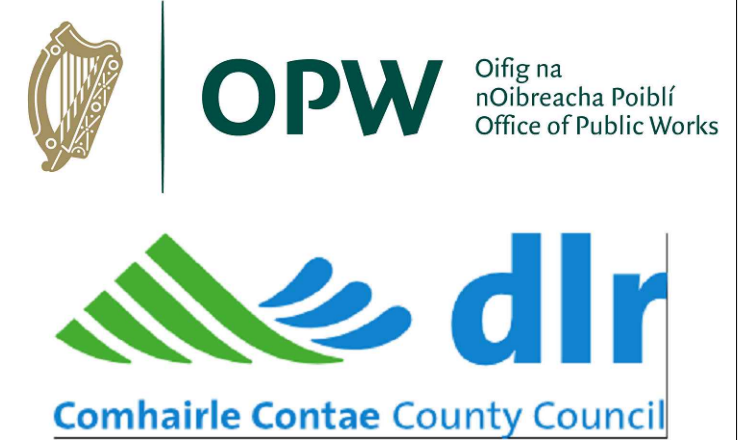

Clients Representative:



Egis Engineering Ireland Ltd.
Classon House, Dundrum Business Park, Dundrum Road, Dublin 14
www.egis-group.com

JBA Consulting Engineers and Scientists Limited
24 Grove Island, Corbally, Limerick
www.jbaconsulting.ie

Project

CARRICKMINES SHANGANAGH RIVER
FLOOD RELIEF SCHEME

Drawing Title

KILGOBBIN
PROPOSED SECTIONS

Drawn by :	MH	Date :	03.10.2024
Checked by :	ED	Date :	20.02.2025
Approved by :	RK	Date :	20.02.2025
Internal Project REF :	Egis: 20108	JBA: 2020s0059	

Scales : AS SHOWN

Stage : PLANNING

Drawing No. :	20108-JBB-00-XX-DR-Z-02919	Revision	C01	Suitability Code	A1
---------------	----------------------------	----------	-----	------------------	----