




COMMONS ROAD - WALL ELEVATION 1
SCALE: H 1:200,V 1:200. DATUM: 5.000

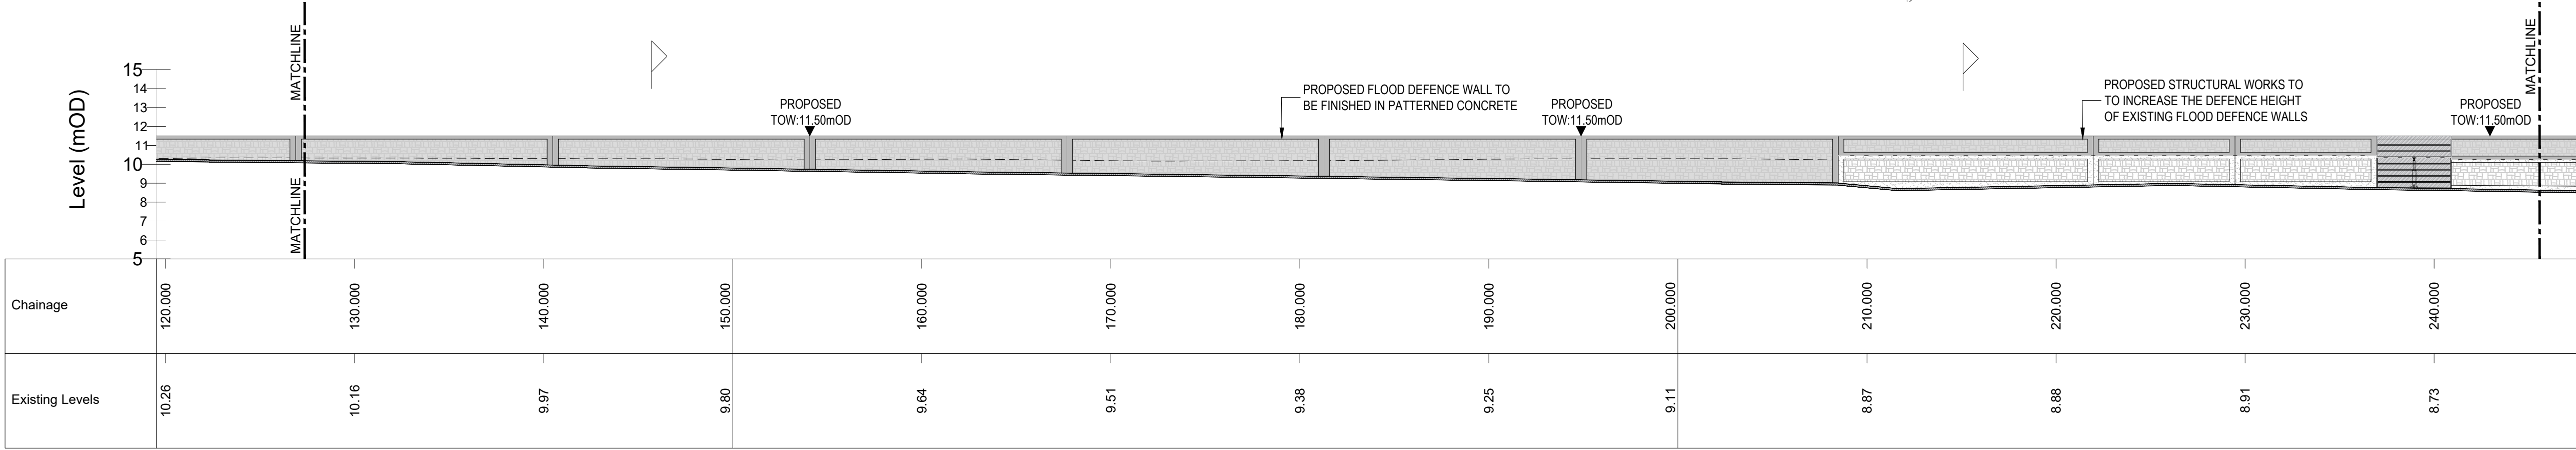

COMMONS ROAD - WALL ELEVATION 1
SCALE: H 1:200,V 1:200. DATUM: 5.000

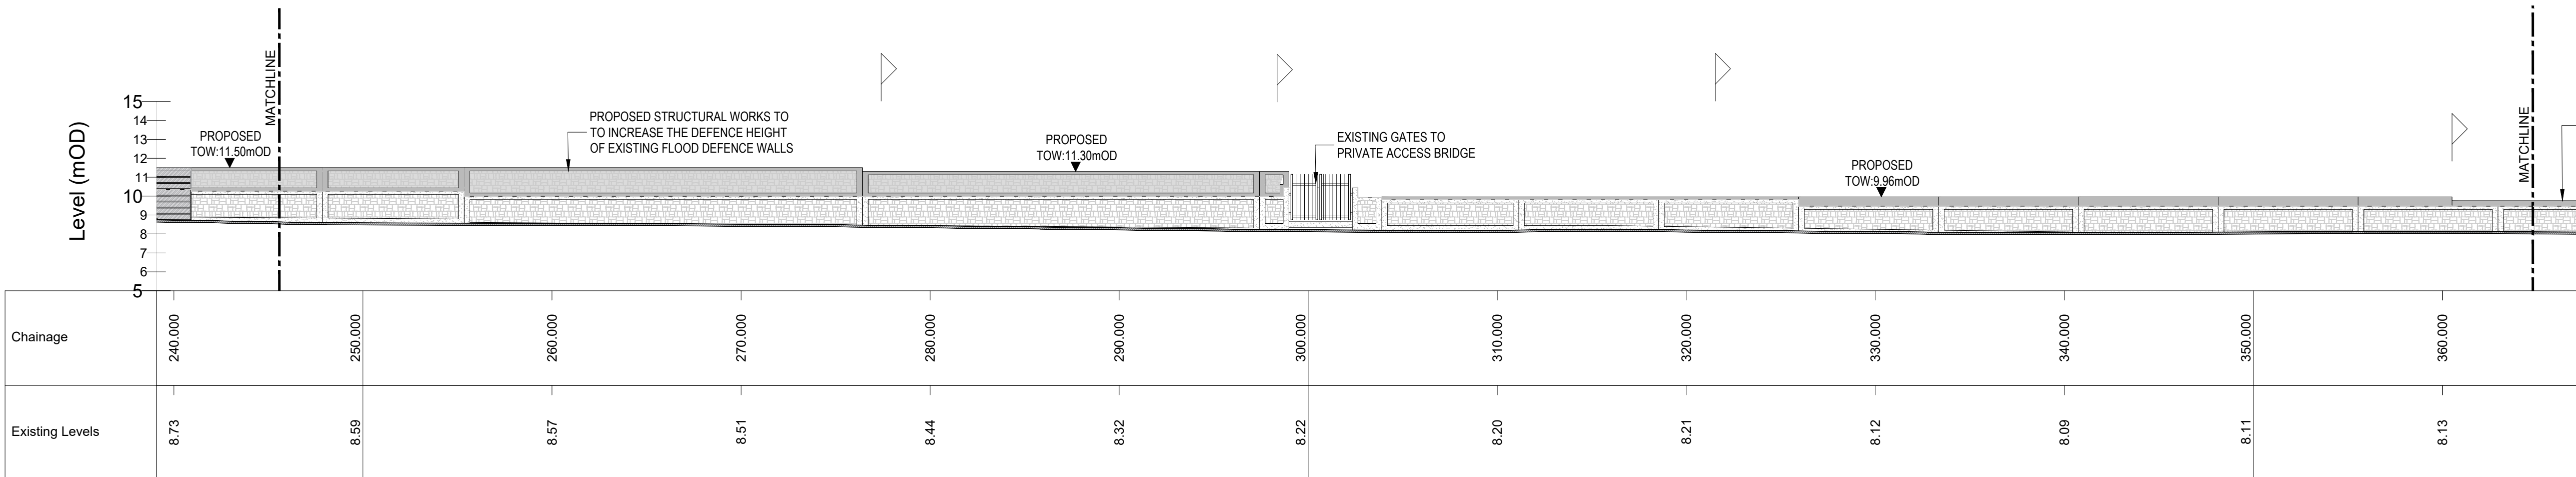

COMMONS ROAD - WALL ELEVATION 1
SCALE: H 1:200,V 1:200. DATUM: 5.000

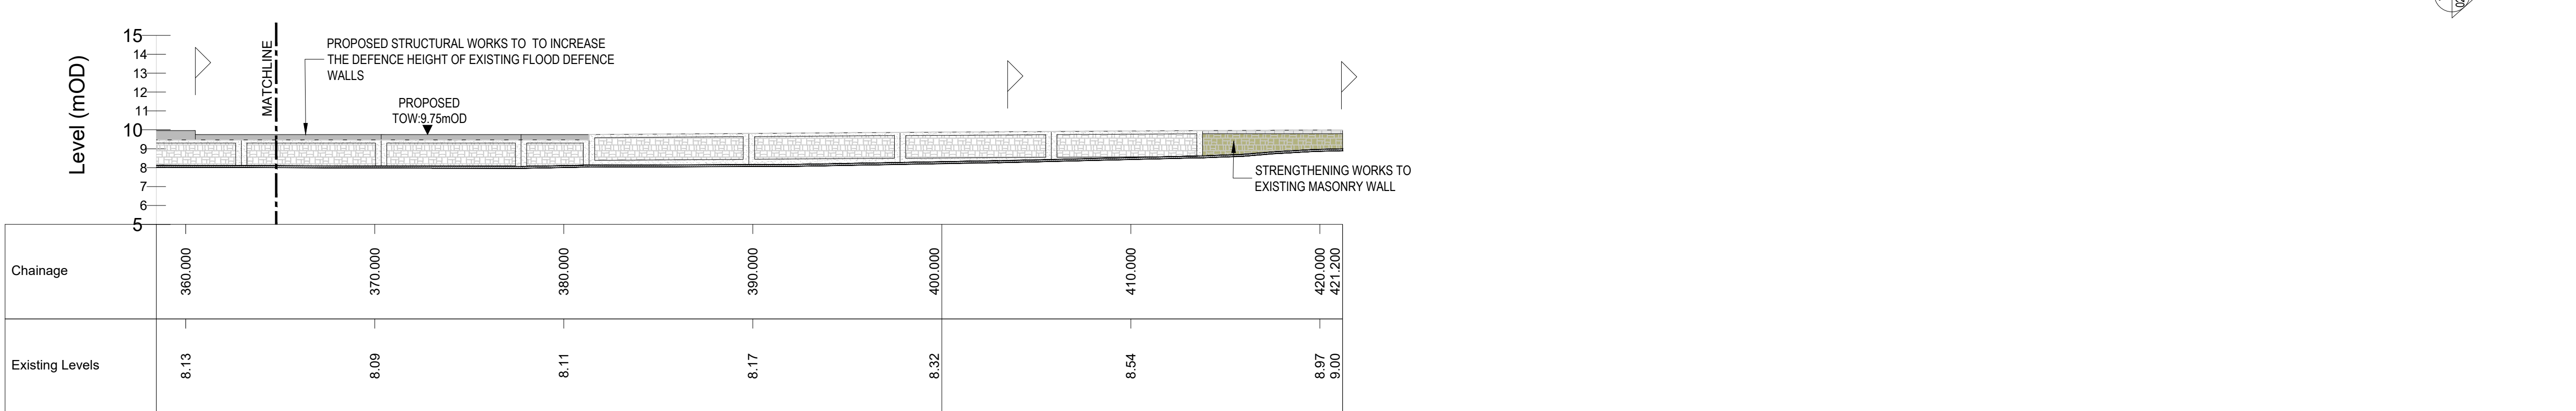

COMMONS ROAD - WALL ELEVATION 1
SCALE: H 1:200,V 1:200. DATUM: 5.000

© Copyright
This drawing and any design hereon is the copyright of the
Consultants and must not be reproduced without their written
consent.

All drawings remain the property of the Consultants.

NOTES

1. ALL LEVELS IN METERS TO MALIN HEAD DATUM
2. ALL COORDINATES ARE TO IRISH TRANSVERSE MERCATOR

LEGEND

- PROPOSED FLOOD DEFENCE WALL TO BE FINISHED WITH STONE
- PROPOSED FLOOD DEFENCE WALL TO BE FINISHED WITH PATTERNED CONCRETE
- EXISTING GROUND
- GROUND PROFILE BEHIND/HIDDEN

ABBREVIATIONS

- TOW TOP OF WALL
- TOR TOP OF RAIL
- TOF TOP OF FENCE
- HEFS HIGH END FUTURE SCENARIO
- AEP ANNUAL EXCEEDANCE PROBABILITY
- OD ORDNANCE DATUM

Rev	Suit	Description	Drawn	Ch'kd	Date
C01	A1	ISSUE FOR PLANNING	MH	ED	20.02.25

Client



Clients Representative:



Egis Engineering Ireland Ltd.
Clasraon House, Dundrum Business Park, Dundrum Road, Dublin 14
www.egis-group.com
JBA Consulting Engineers and Scientists Limited
24 Grove Island, Corbally, Limerick
www.jbaconsulting.ie

Project

CARRICKMINES SHANGANAGH RIVER
FLOOD RELIEF SCHEME

Drawing Title

COMMONS ROAD & BROOKDENE
PROPOSED ELEVATIONS
SHEET 1 OF 3

Drawn by :	MH	Date :	03.10.2024
Checked by :	ED	Date :	20.02.2025
Approved by :	RK	Date :	20.02.2025
Internal Project REF :	Egis: 20108	JBA: 2020s0059	

Scales :	AS SHOWN		
Stage :	PLANNING		
Drawing No. :	0108-JBB-00-XX-DR-Z-02936	Revision C01	Suitability Code A1