



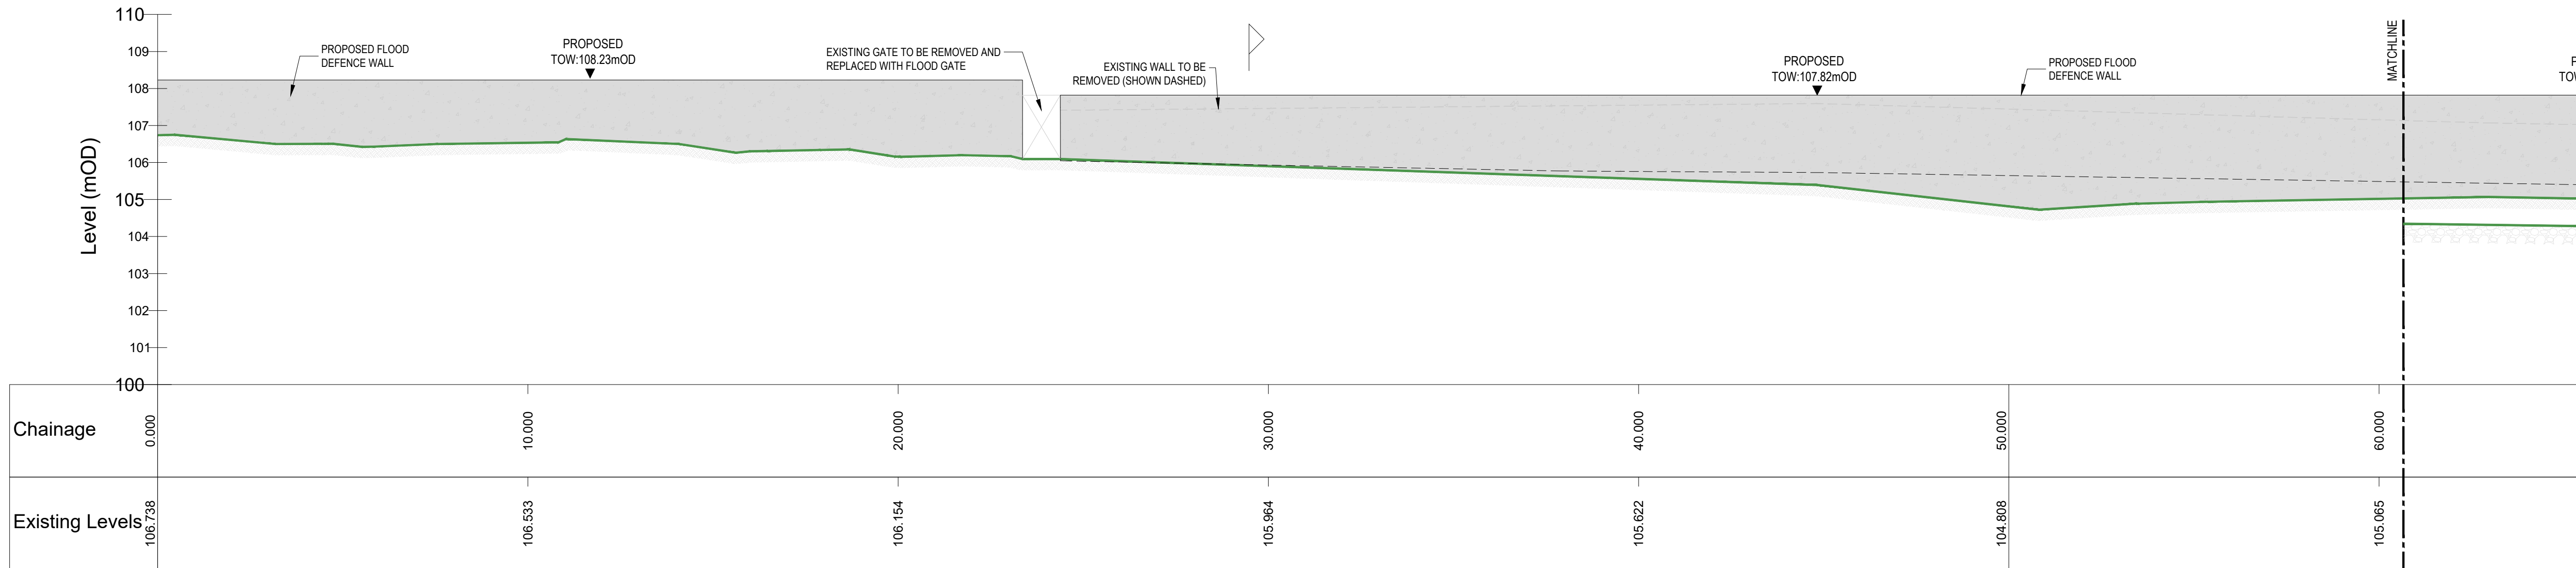

WALL 1 - BELARMIN PARK - PROPOSED ELEVATION
SCALE: H 1:100,V 1:100. DATUM: 100.00

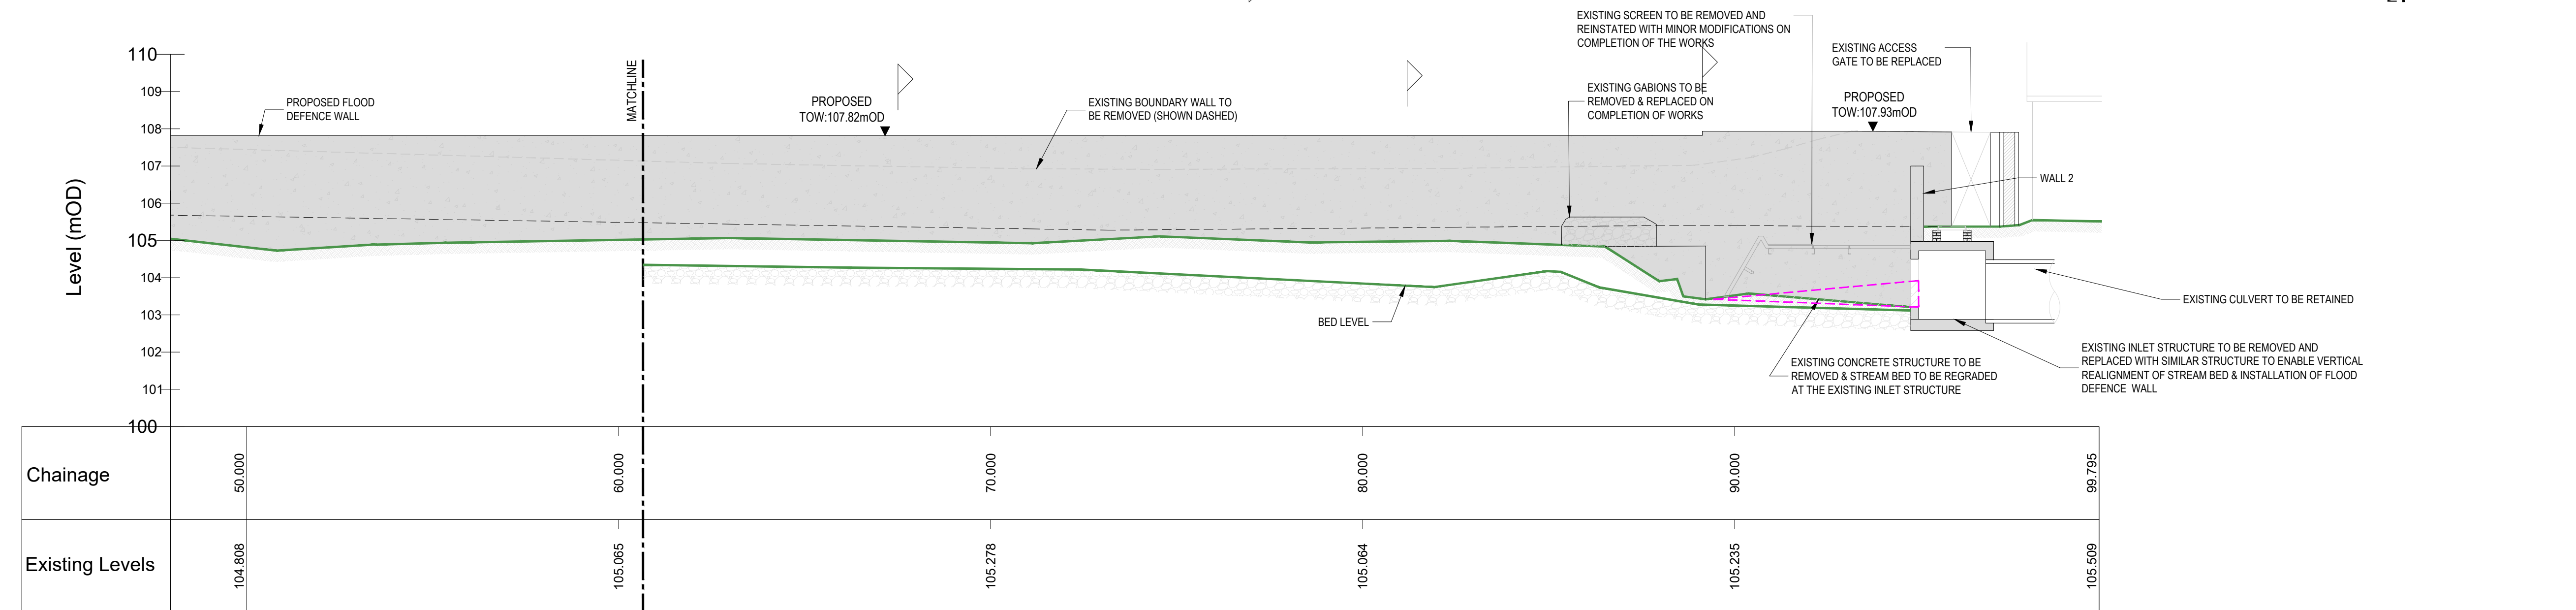

WALL 1 - BELARMIN PARK - PROPOSED ELEVATION
SCALE: H 1:100,V 1:100. DATUM: 100.00



WALL 2 - BELARMIN PARK - PROPOSED ELEVATION
SCALE: H 1:100,V 1:100. DATUM: 100.00

© Copyright
This drawing and any design hereon is the copyright of the
Consultants and must not be reproduced without their written
consent.

All drawings remain the property of the Consultants.

NOTES

- ALL LEVELS IN METERS TO MALIN HEAD DATUM
- ALL COORDINATES ARE TO IRISH TRANSVERSE MERCATOR

LEGEND

	PROPOSED CONCRETE FLOOD DEFENCE WALL
	PROPOSED FLOOD DEFENCE WALL TO BE FINISHED IN STONE
	EXISTING GROUND
	GROUND PROFILE BEHIND/HIDDEN

KEY

TOW	TOP OF WALL
TOR	TOP OF RAIL
TOF	TOP OF FENCE
HEFS	HIGH END FUTURE SCENARIO
AEP	ANNUAL EXCEEDANCE PROBABILITY
OD	ORDNANCE DATUM

C02	A1	ISSUE FOR PLANNING (RFI)	MH	ED	20.03.26
C01	A1	ISSUE FOR PLANNING	MH	ED	20.02.25
Rev	Suit	Description	Drawn	Ch'kd	Date

Client



Clients Representative:



Egis Engineering Ireland Ltd.
Classton House, Dundrum Business Park, Dundrum Road, Dublin 14
www.egis-group.com

JBA Consulting Engineers and Scientists Limited
24 Grove Island, Corbally, Limerick
www.jbaconsulting.ie

Project

CARRICKMINES SHANGANAGH RIVER
FLOOD RELIEF SCHEME

Drawing Title

BELARMIN PARK
PROPOSED ELEVATIONS

Drawn by :	MH	Date :	03.10.2024
Checked by :	ED	Date :	20.02.2025
Approved by :	RK	Date :	20.02.2025
Internal Project REF :	Egis: 20108	JBA: 2020s0059	

Scales :
AS SHOWN

Stage :
PLANNING

Drawing No. :	Revision	Suitability Code
20108-JBB-00-XX-DR-Z-02914	C02	A1