


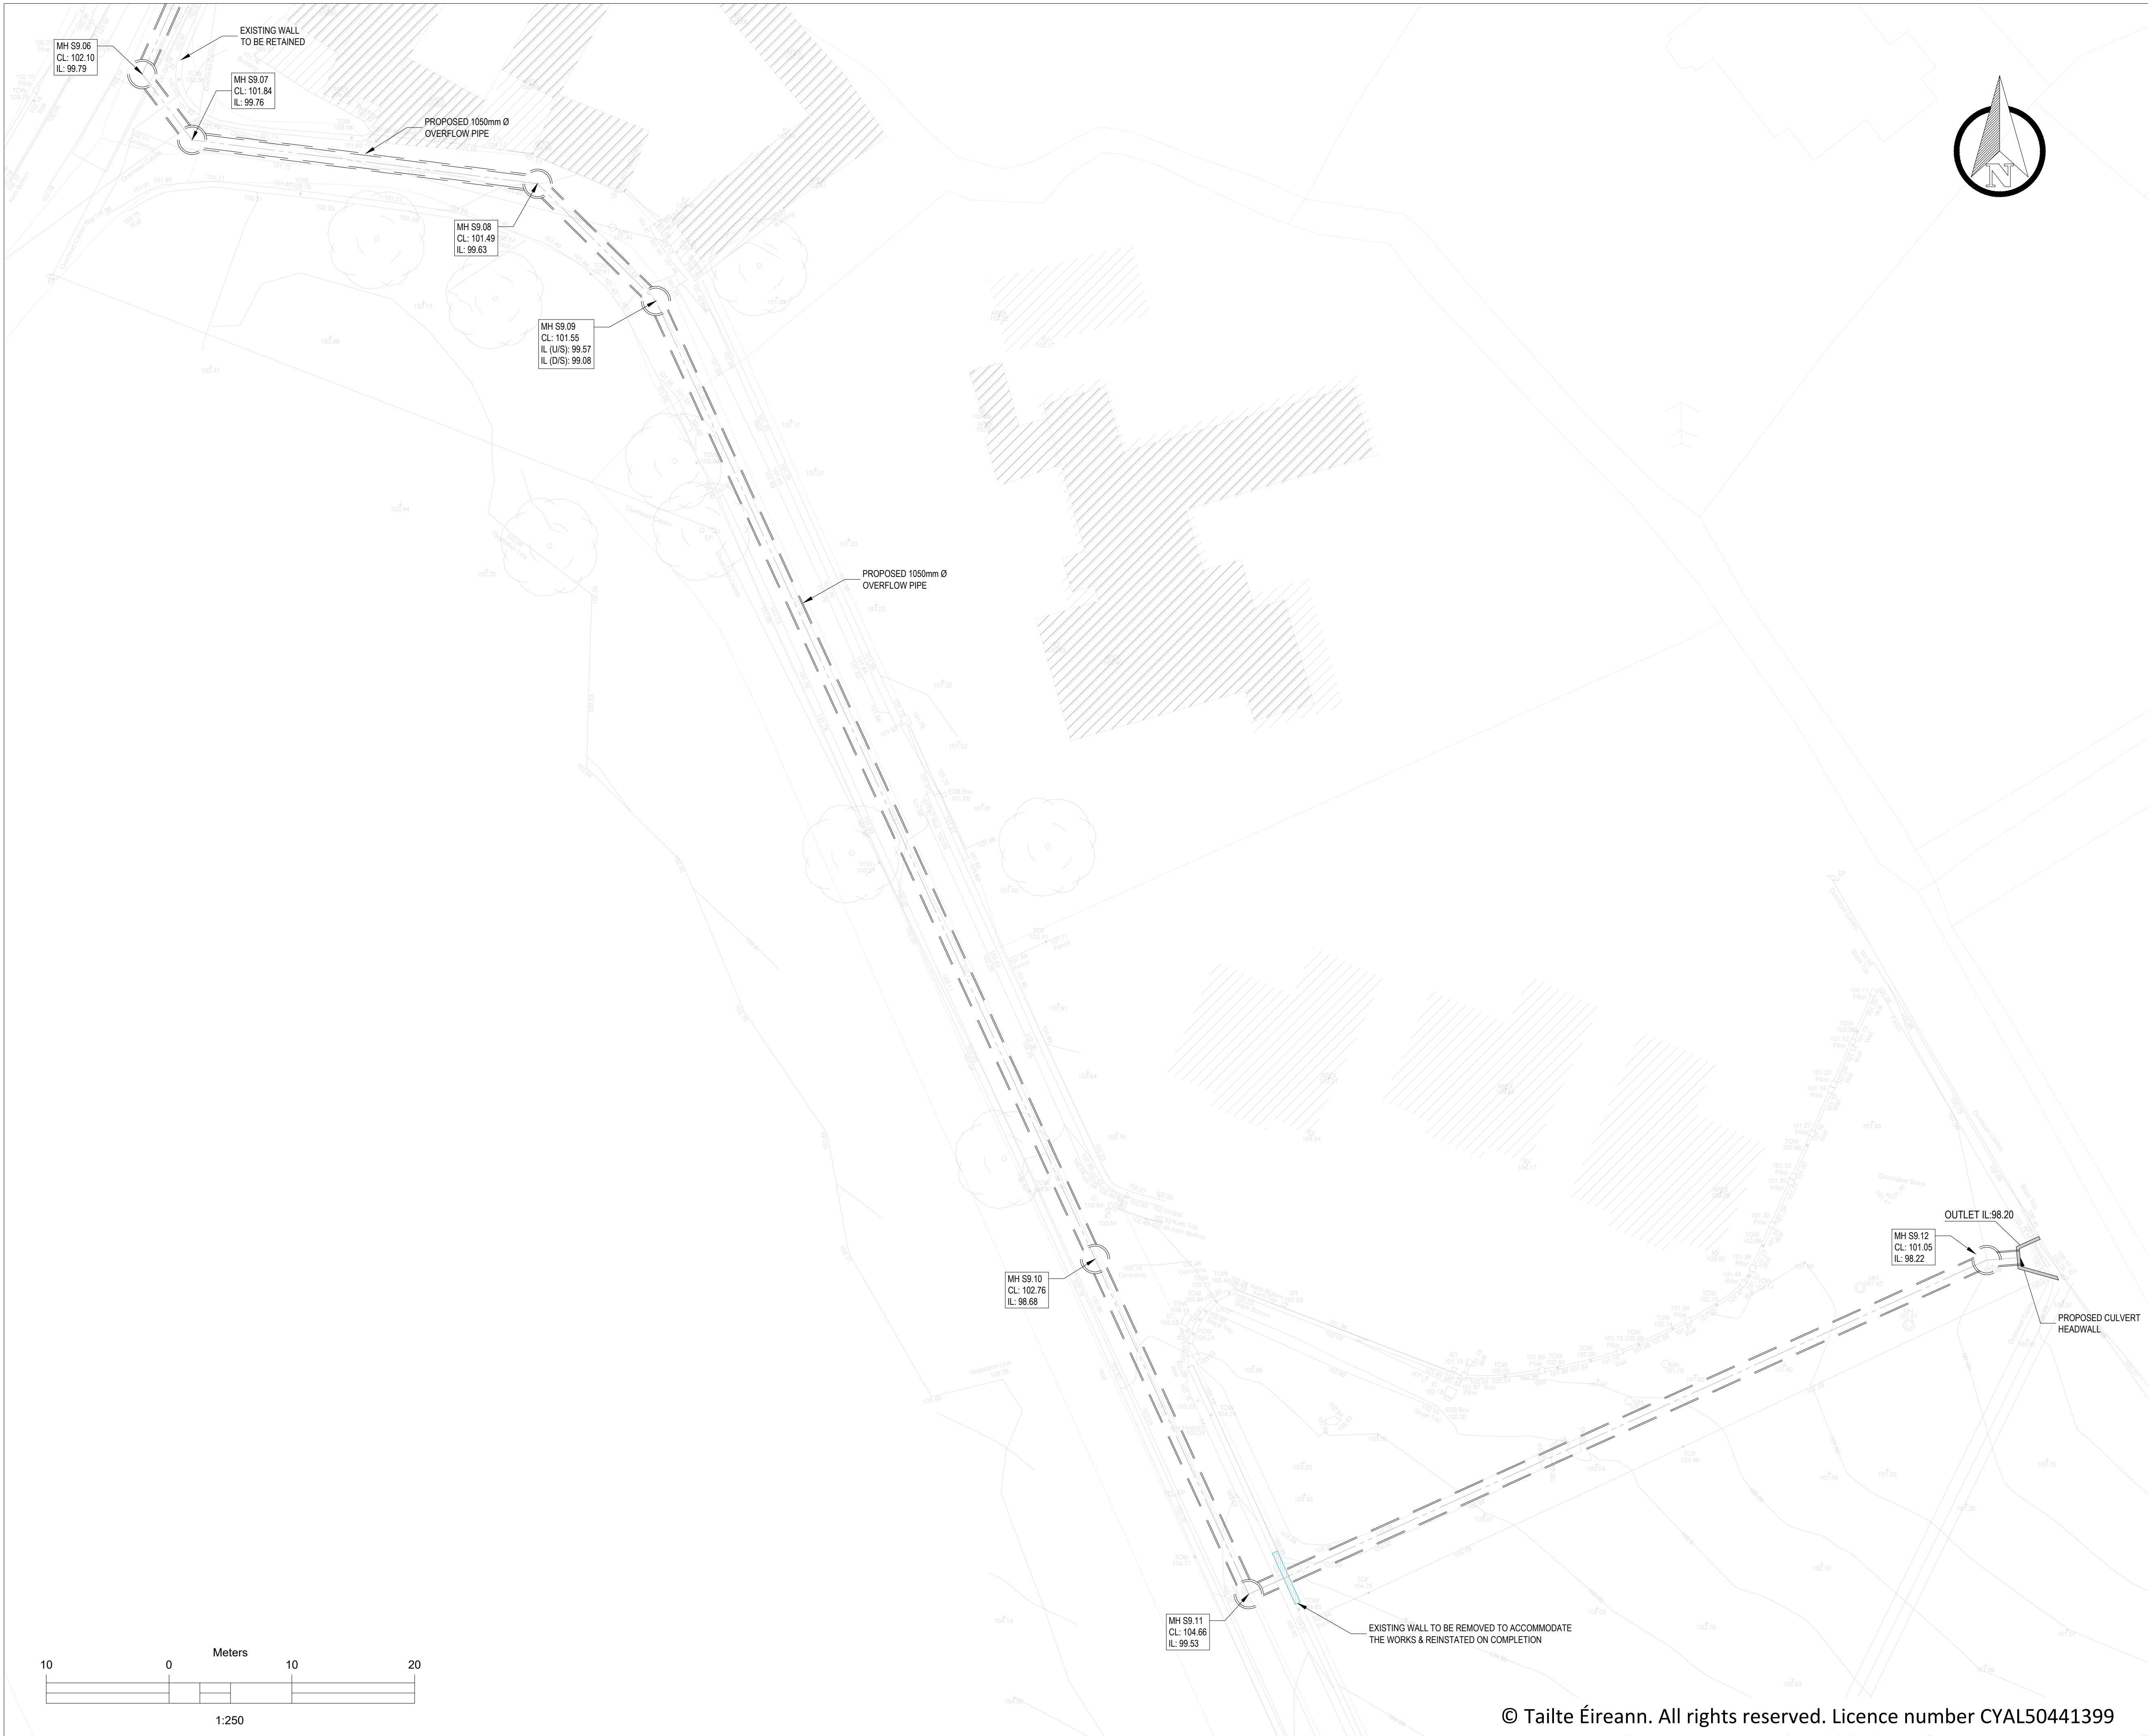

© Copyright
This drawing and any design hereon is the copyright of the
Consultants and must not be reproduced without their written
consent.

All drawings remain the property of the Consultants.

NOTES

- ALL LEVELS IN METERS TO MALIN HEAD DATUM
- ALL COORDINATES ARE TO IRISH TRANSVERSE MERCATOR

LEGEND:

- PROPOSED NEW FLOOD DEFENCE WALL TO BE FINISHED IN STONE
- EXISTING WALL/ STRUCTURE TO BE RETAINED
- EXISTING WALL /STRUCTURE TO BE REMOVED
- EXISTING WALL TO BE RETAINED WITH MINOR WORKS

CD1	A1	ISSUE FOR PLANNING	MH	ED	20.02.25
Rev	Suit	Description	Drawn	Ch'kd	Date

Client



Clients Representative:



Egis Engineering Ireland Ltd.
Classton House, Dundrum Business Park, Dundrum Road, Dublin 14
www.egis-group.com

JBA Consulting Engineers and Scientists Limited
24 Grove Island, Corbally, Limerick
www.jbaconsulting.ie

Project
CARRICKMINES SHANGANAGH RIVER
FLOOD RELIEF SCHEME

Drawing Title
KILGOBBIN
PROPOSED SITE LAYOUT
PLAN 2 OF 2

Drawn by : MH Date : 03.10.2024

Checked by : ED Date : 20.02.2025

Approved by : RK Date : 20.02.2025

Internal Project REF : Egis: 20108 JBA: 2020s0059

Scales : AS SHOWN

Stage : PLANNING

Drawing No : 20108-JBB-00-XX-DR-Z-02917	Revision C01	Suitability Code A1
--	-----------------	------------------------