


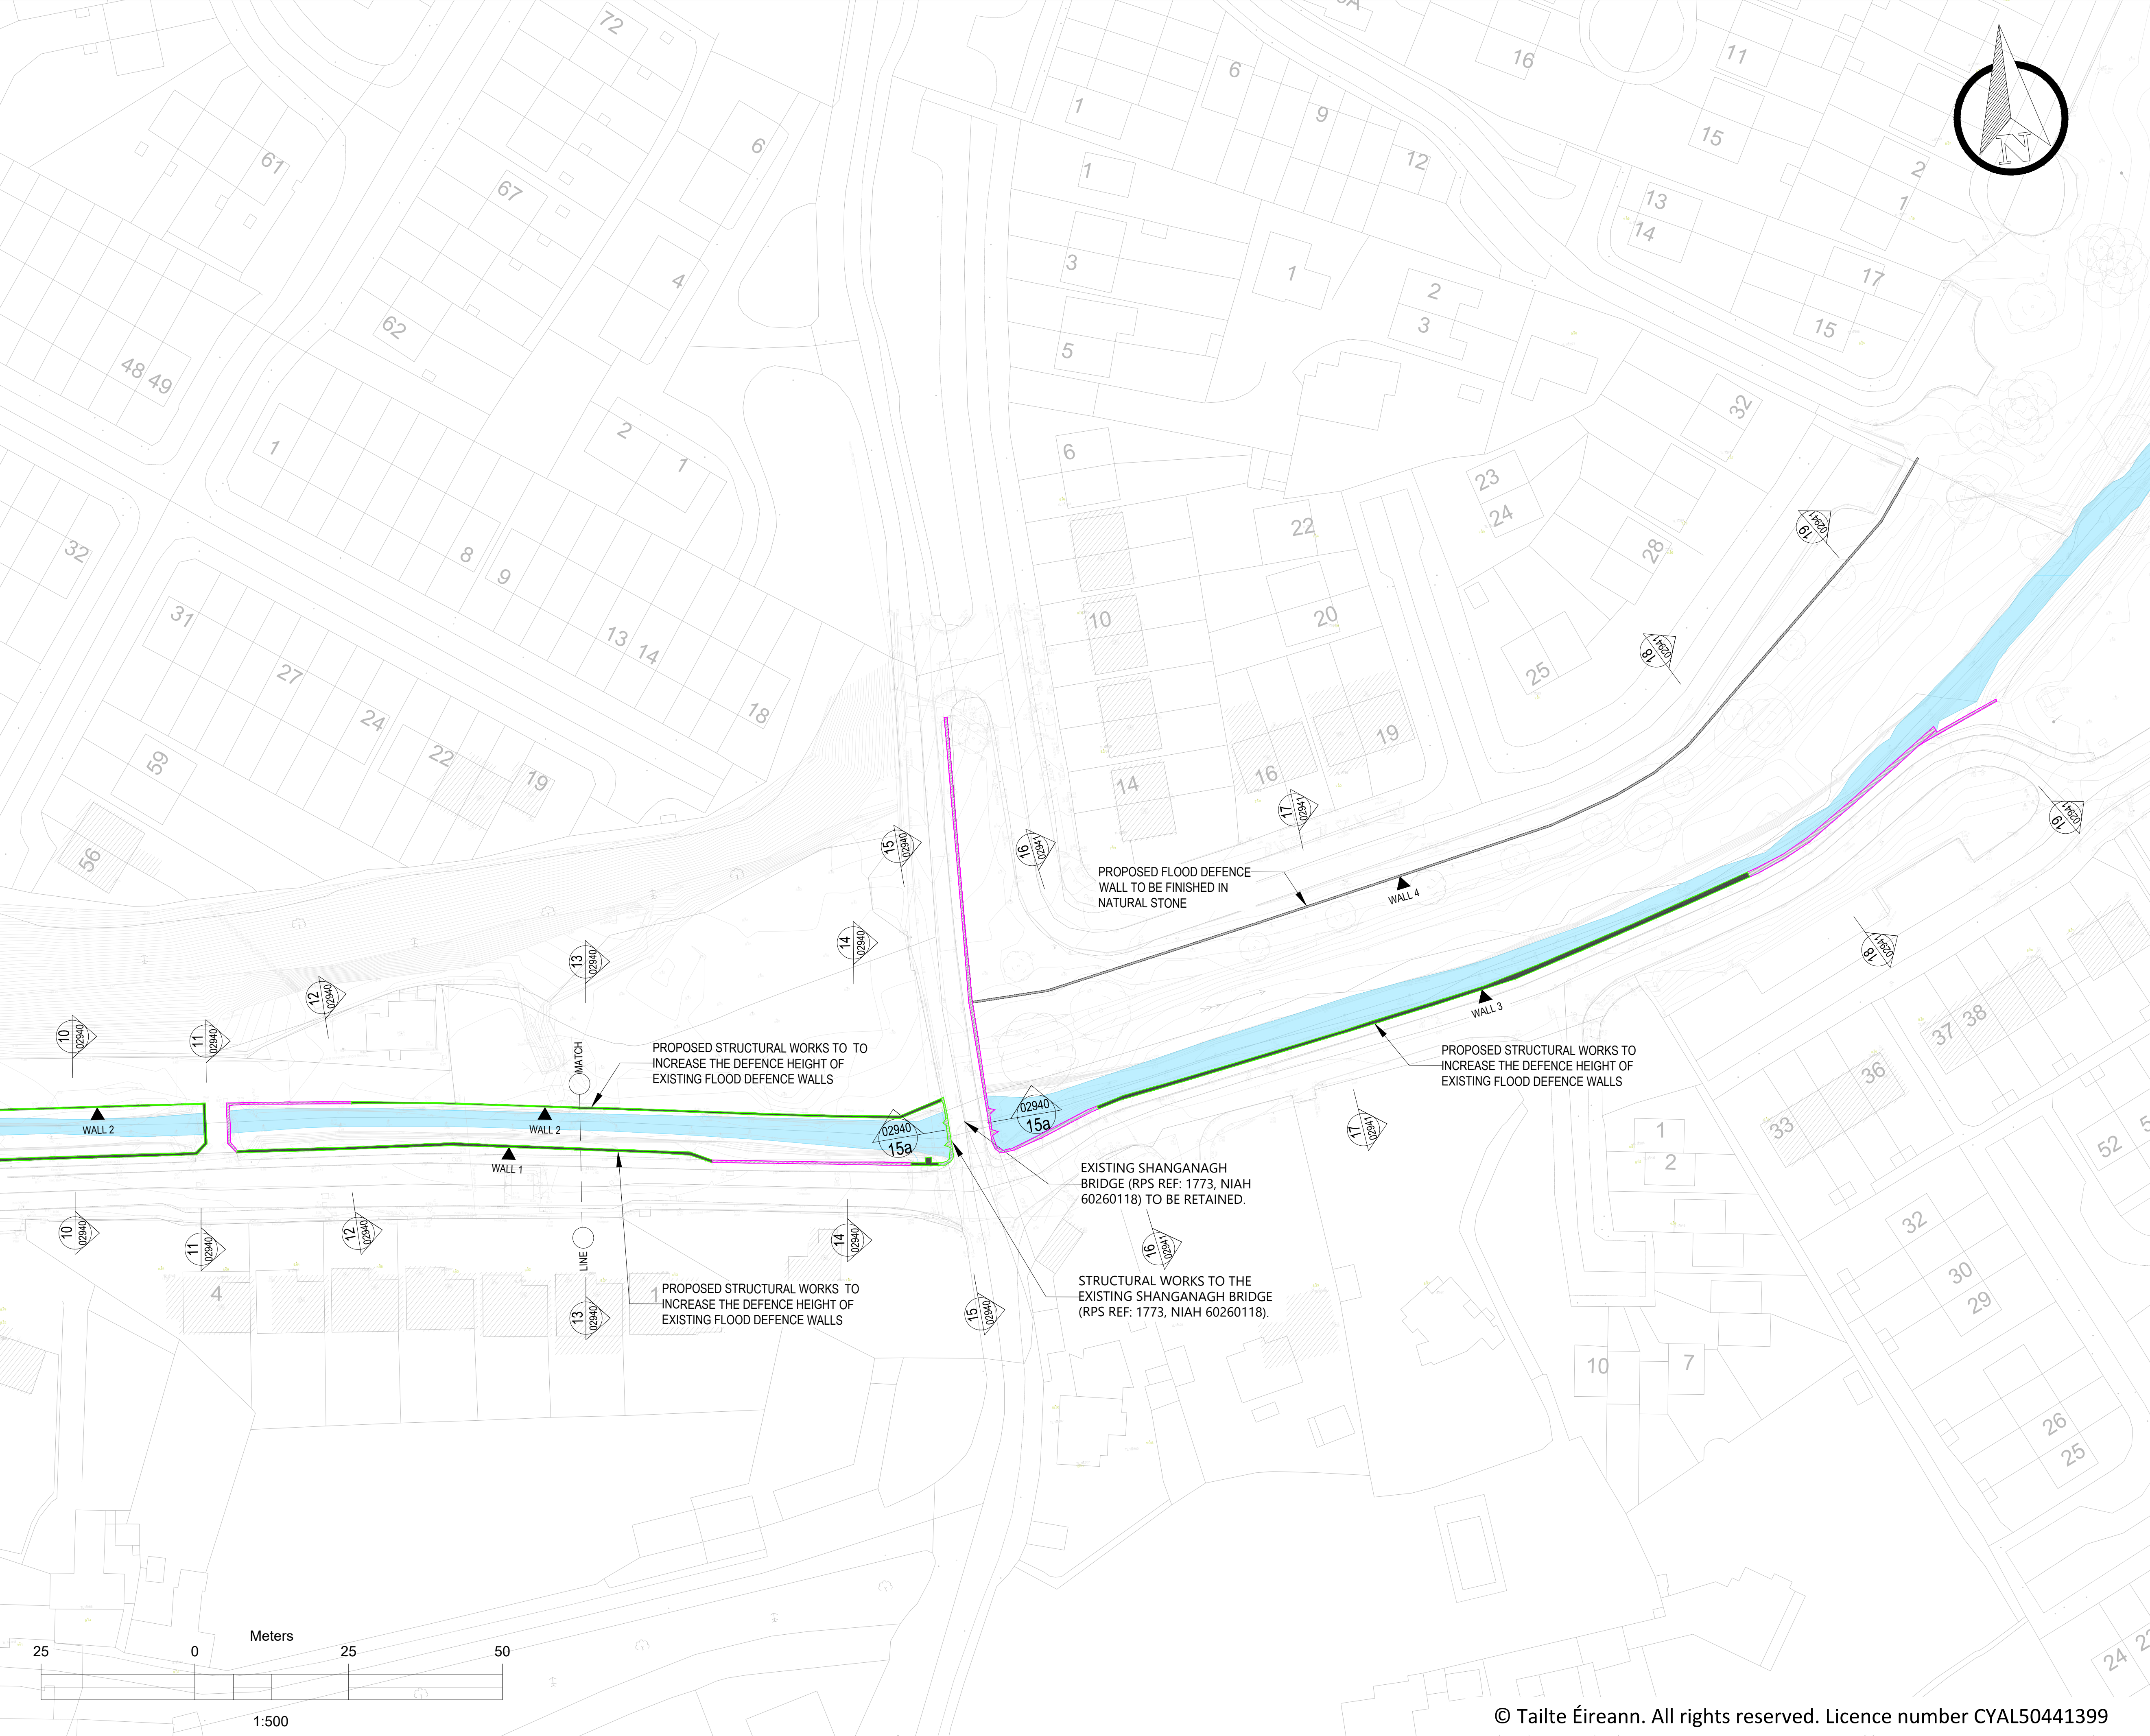

© Copyright
This drawing and any design hereon is the copyright of the
Consultants and must not be reproduced without their written
consent.

All drawings remain the property of the Consultants.

NOTES

1. ALL LEVELS IN METERS TO MALIN HEAD DATUM
2. ALL COORDINATES ARE TO IRISH TRANSVERSE
MERCATOR

LEGEND:

- PROPOSED NEW FLOOD DEFENCE
WALL TO BE FINISHED IN STONE
- EXISTING WALL/ STRUCTURE
TO BE RETAINED
- EXISTING WALL /STRUCTURE
TO BE REMOVED
- EXISTING STRUCTURE TO BE
RETAINED WITH STRUCTURAL WORKS
- STRUCTURAL WORKS TO EXISTING
FLOOD DEFENCE WALLS AND
FINISHED IN PATTERNED CONCRETE

Rev	Suit	Description	Drawn	Chkd	Date
C01	A1	ISSUE FOR PLANNING	MH	ED	20.02.25

Client

 **OPW** Oifig na
nOibreacha Poiblí
Office of Public Works

 **dlr**
Comhairle Contae County Council

Clients Representative:

 **egis**

 **JBA**
consulting

Egis Engineering Ireland Ltd.
Classton House, Dundrum Business Park, Dundrum Road, Dublin 14
www.egis-group.com

JBA Consulting Engineers and Scientists Limited
24 Grove Island, Corbally, Limerick
www.jbaconsulting.ie

Project

CARRICKMINES SHANGANAGH RIVER
FLOOD RELIEF SCHEME

Drawing Title

COMMONS ROAD & BROOKDENE
PROPOSED SITE LAYOUT
SHEET 2 OF 2

Drawn by : MH Date : 03.10.2024
Checked by : ED Date : 20.02.2025
Approved by : RK Date : 20.02.2025
Internal Project REF : Egis: 20108 JBA: 2020s0059

Scales : AS SHOWN

Stage : PLANNING

Drawing No. : 20108-JBB-00-XX-DR-Z-02935
Revision : C01
Suitability Code : A1