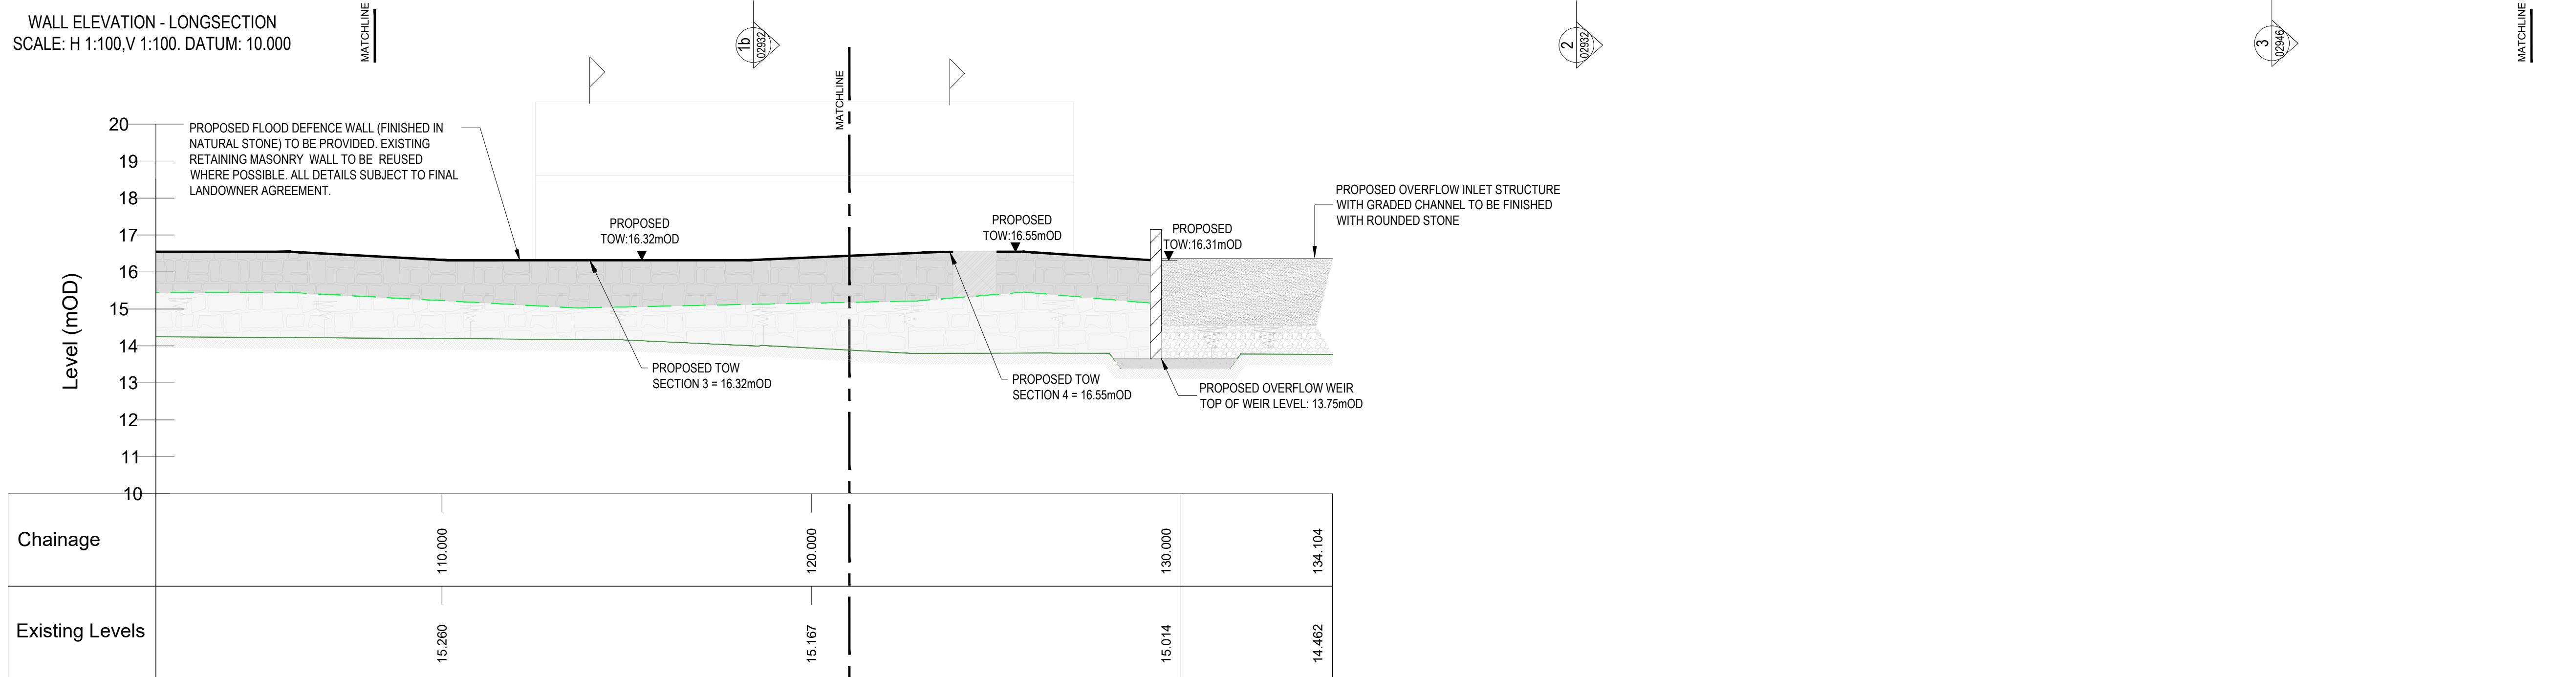
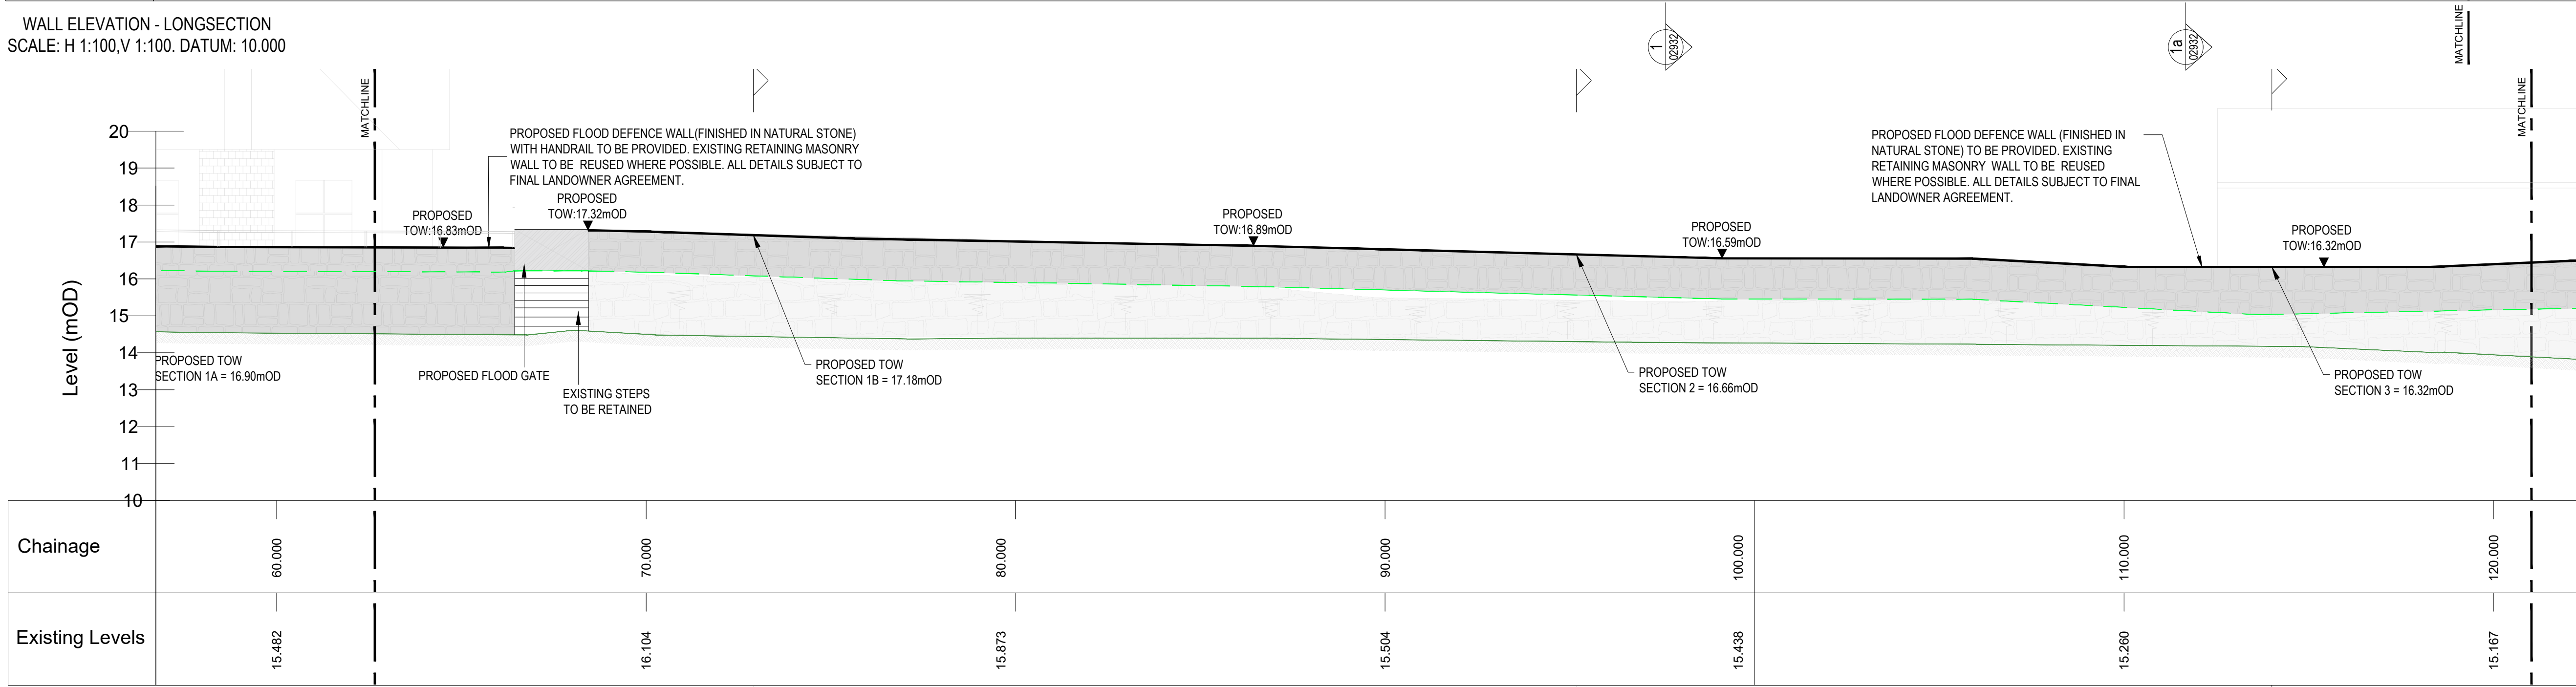
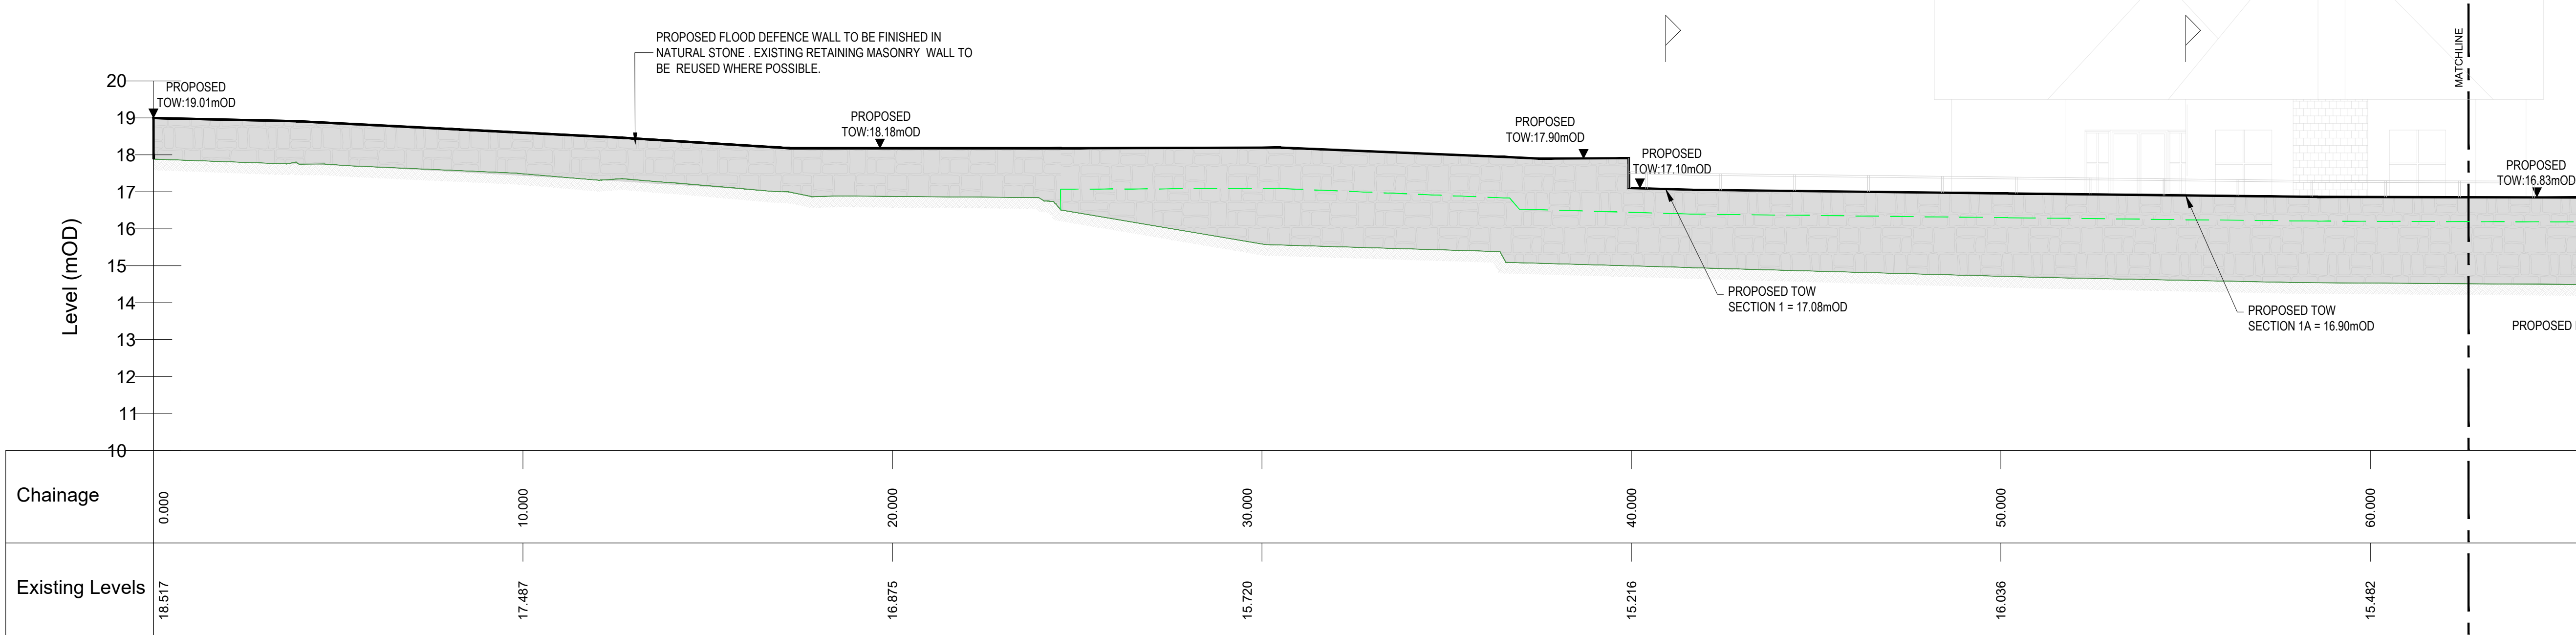


© Copyright
This drawing and any design hereon is the copyright of the
Consultants and must not be reproduced without their written
consent.

All drawings remain the property of the Consultants.

- NOTES**
1. ALL LEVELS IN METERS TO MALIN HEAD DATUM
 2. ALL COORDINATES ARE TO IRISH TRANSVERSE MERCATOR

- LEGEND:**
- PROPOSED CONCRETE FLOOD DEFENCE WALL
 - PROPOSED FLOOD DEFENCE WALL TO BE FINISHED IN STONE
 - EXISTING GROUND
 - GROUND PROFILE BEHIND/HIDDEN

- ABBREVIATIONS**
- TOW TOP OF WALL
 - TOR TOP OF RAIL
 - TOF TOP OF FENCE
 - HEFS HIGH END FUTURE SCENARIO
 - AEP ANNUAL EXCEEDANCE PROBABILITY
 - OD ORDNANCE DATUM

C02	A1	ISSUE FOR PLANNING (RFI)	MH	ED	19.08.26		
C01	A1	ISSUE FOR PLANNING	MH	ED	20.02.25		
Rev.	Suit.	Description	Drawn	Chkd	Date		



Egis Engineering Ireland Ltd.
Classon House, Dundrum Business Park, Dundrum Road, Dublin 14
www.egis-group.com

JBA Consulting Engineers and Scientists Limited
24 Grove Island, Corbally, Limerick
www.jbaconsulting.ie

Project
**CARRICKMINES SHANGANAGH RIVER
FLOOD RELIEF SCHEME**

Drawing Title
**LOWER BRIDES GLEN & N11 OVERFLOW
PROPOSED ELEVATIONS**

Drawn by :	MH	Date :	03.10.2024
Checked by :	ED	Date :	20.02.2025
Approved by :	RK	Date :	20.02.2025
Internal Project REF :	Egis: 20108	JBA: 2020s0059	
Scales :	AS SHOWN		
Stage :	PLANNING		
Drawing No. :	20108-JBB-00-XX-DR-Z-02931	Revision	C02
		Suitability Code	A1