


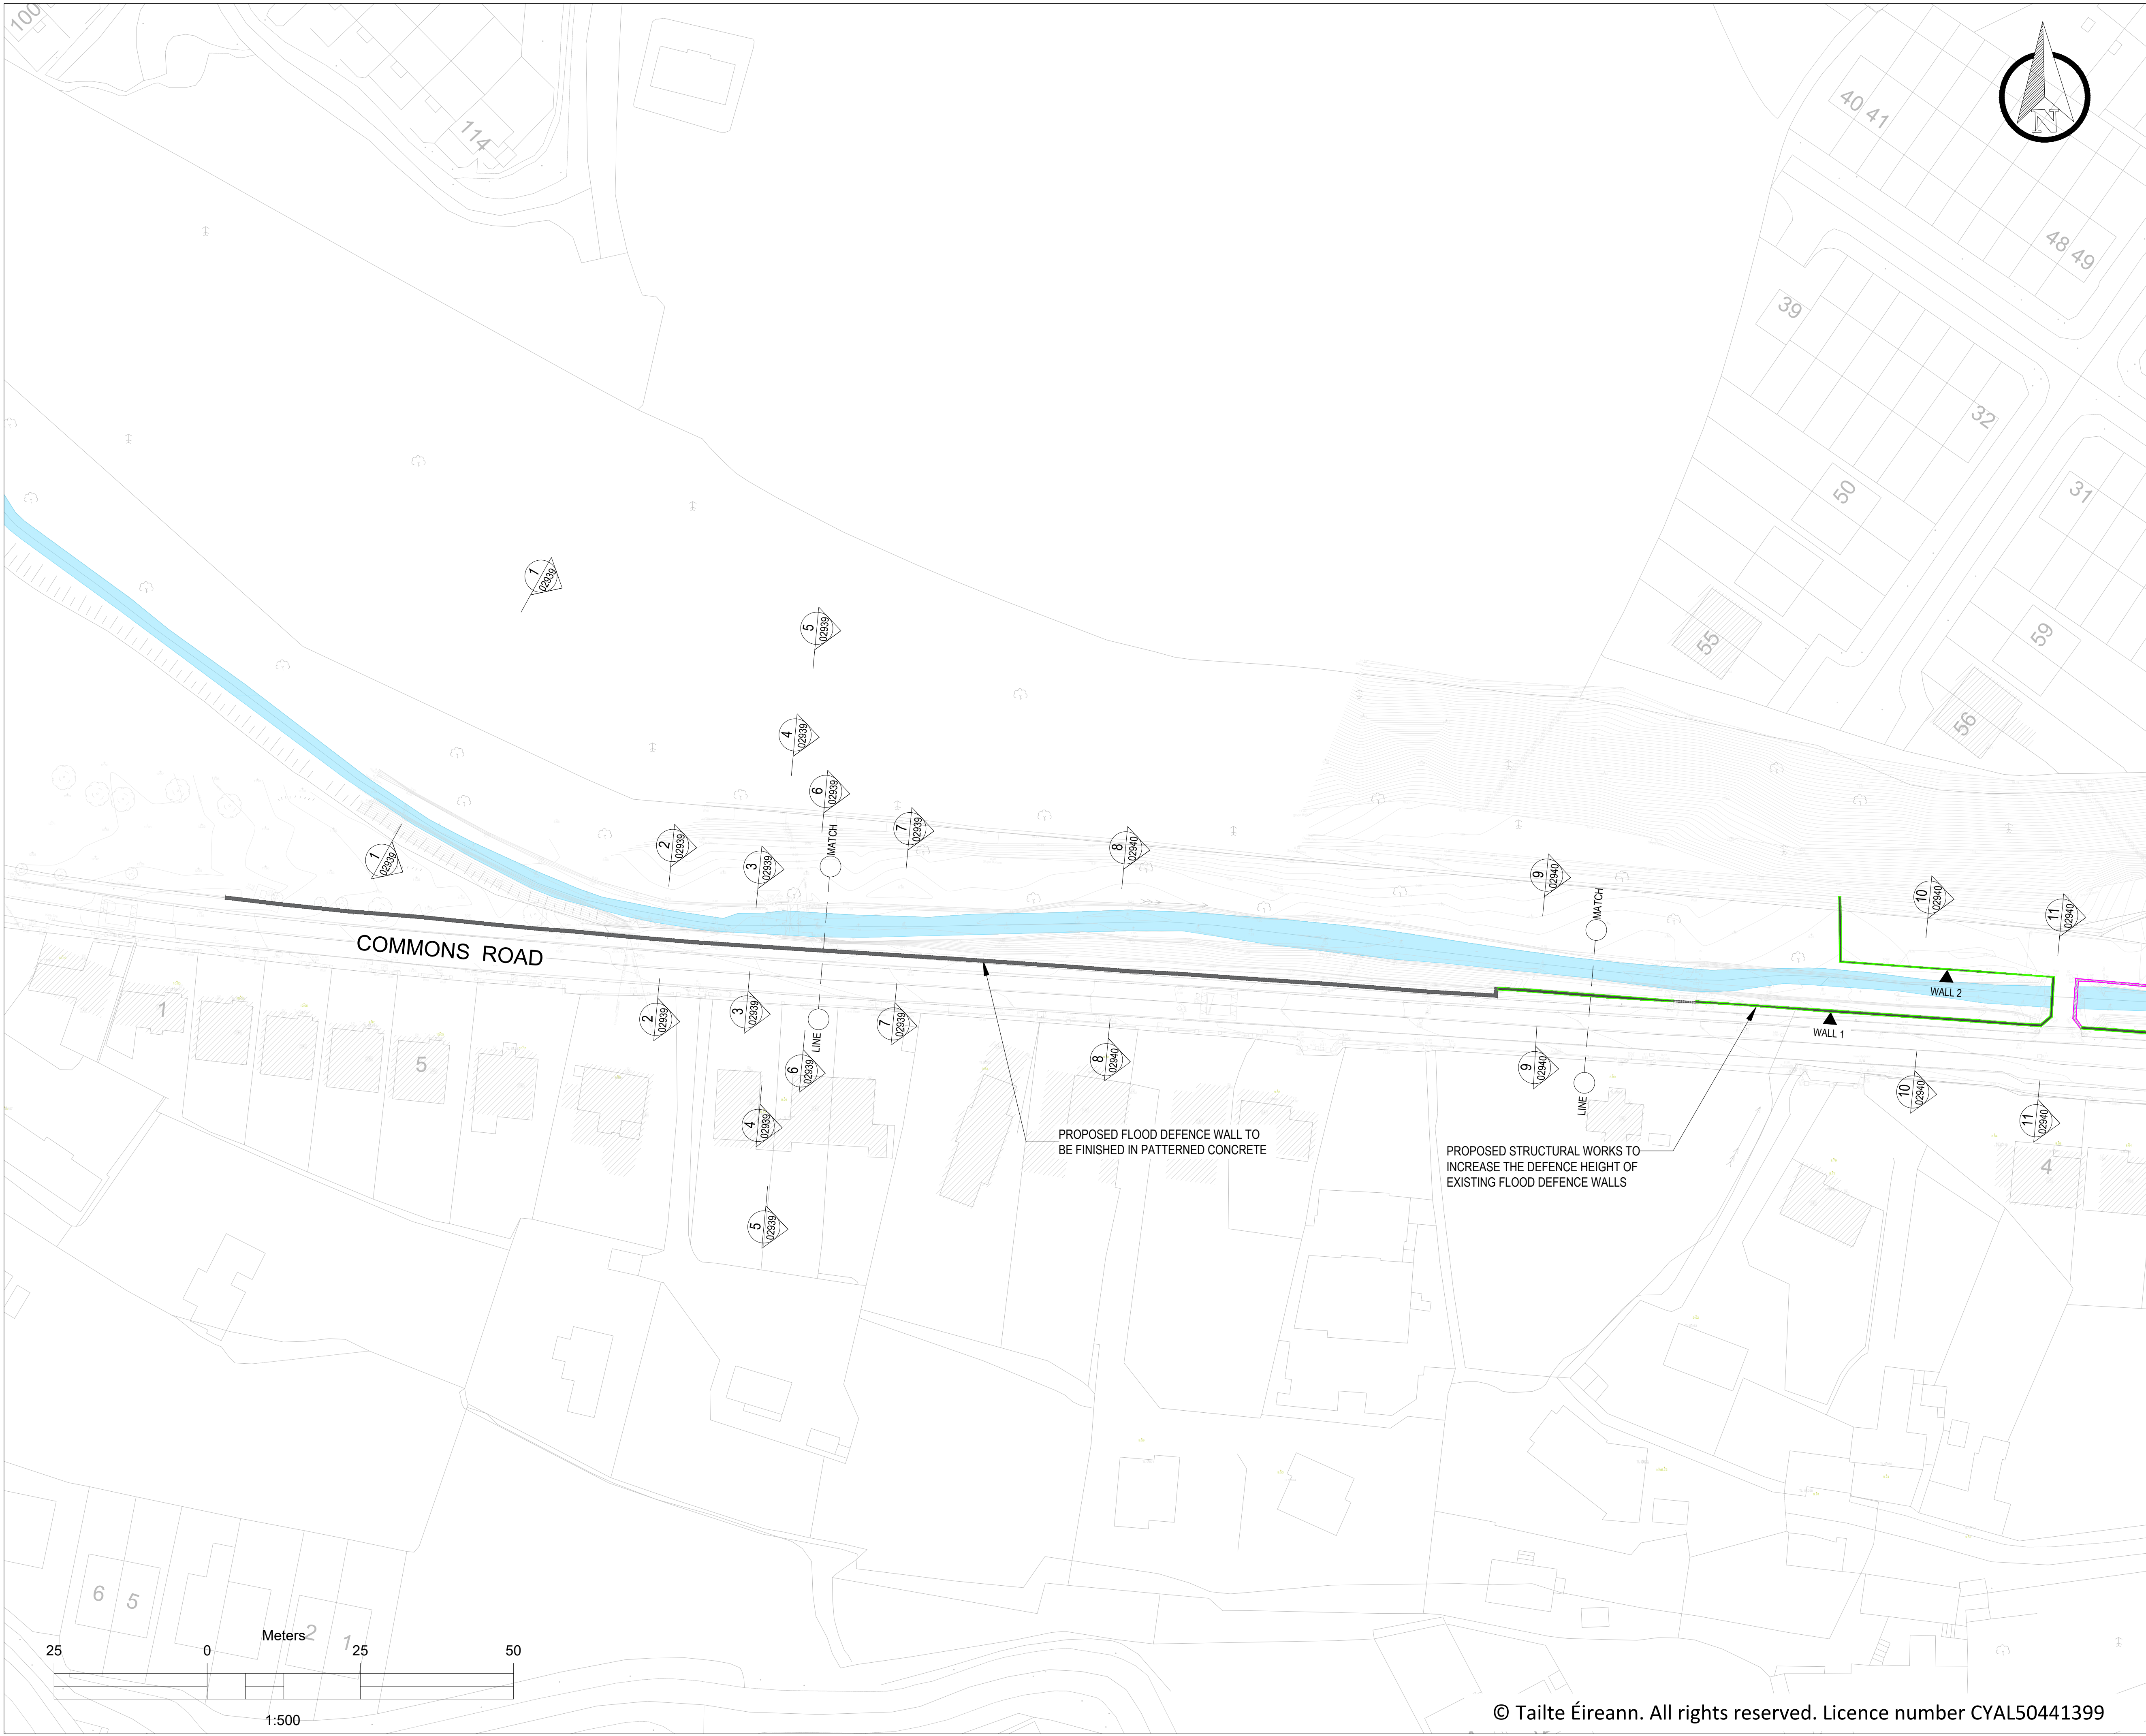

© Copyright
This drawing and any design hereon is the copyright of the
Consultants and must not be reproduced without their written
consent.

All drawings remain the property of the Consultants.

NOTES

- ALL LEVELS IN METERS TO MALIN HEAD DATUM
- ALL COORDINATES ARE TO IRISH TRANSVERSE
MERCATOR

LEGEND:

- PROPOSED NEW FLOOD DEFENCE
WALL TO BE FINISHED IN PATTERNED
CONCRETE
- EXISTING WALL/ STRUCTURE
TO BE RETAINED
- EXISTING WALL /STRUCTURE
TO BE REMOVED
- EXISTING STRUCTURE TO BE
RETAINED WITH MINOR WORKS
- STRUCTURAL WORKS TO EXISTING
FLOOD DEFENCE WALLS AND
FINISHED IN PATTERNED CONCRETE

CD1	A1	ISSUE FOR PLANNING	MH	ED	20.02.25
Rev	Suit	Description	Drawn	Chkd	Date

Client



OPW Oifig na
nOibreacha Poiblí
Office of Public Works



dlr
Comhairle Contae County Council

Clients Representative:



egis



JBA
consulting

Egis Engineering Ireland Ltd.
Clasraon House, Dundrum Business Park, Dundrum Road, Dublin 14
www.egis-group.com

JBA Consulting Engineers and Scientists Limited
24 Grove Island, Corbally, Limerick
www.jbaconsulting.ie

Project
CARRICKMINES SHANGANAGH RIVER
FLOOD RELIEF SCHEME

Drawing Title
COMMONS ROAD & BROOKDENE
PROPOSED SITE LAYOUT
SHEET 1 OF 2

Drawn by :	MH	Date :	03.10.2024
Checked by :	ED	Date :	20.02.2025
Approved by :	RK	Date :	20.02.2025
Internal Project REF :	Egis: 20108	JBA: 2020s0059	
Scales :	AS SHOWN		
Stage :	PLANNING		
Drawing No.:	20108-JBB-00-XX-DR-Z-02934	Revision	C01
		Suitability Code	A1