
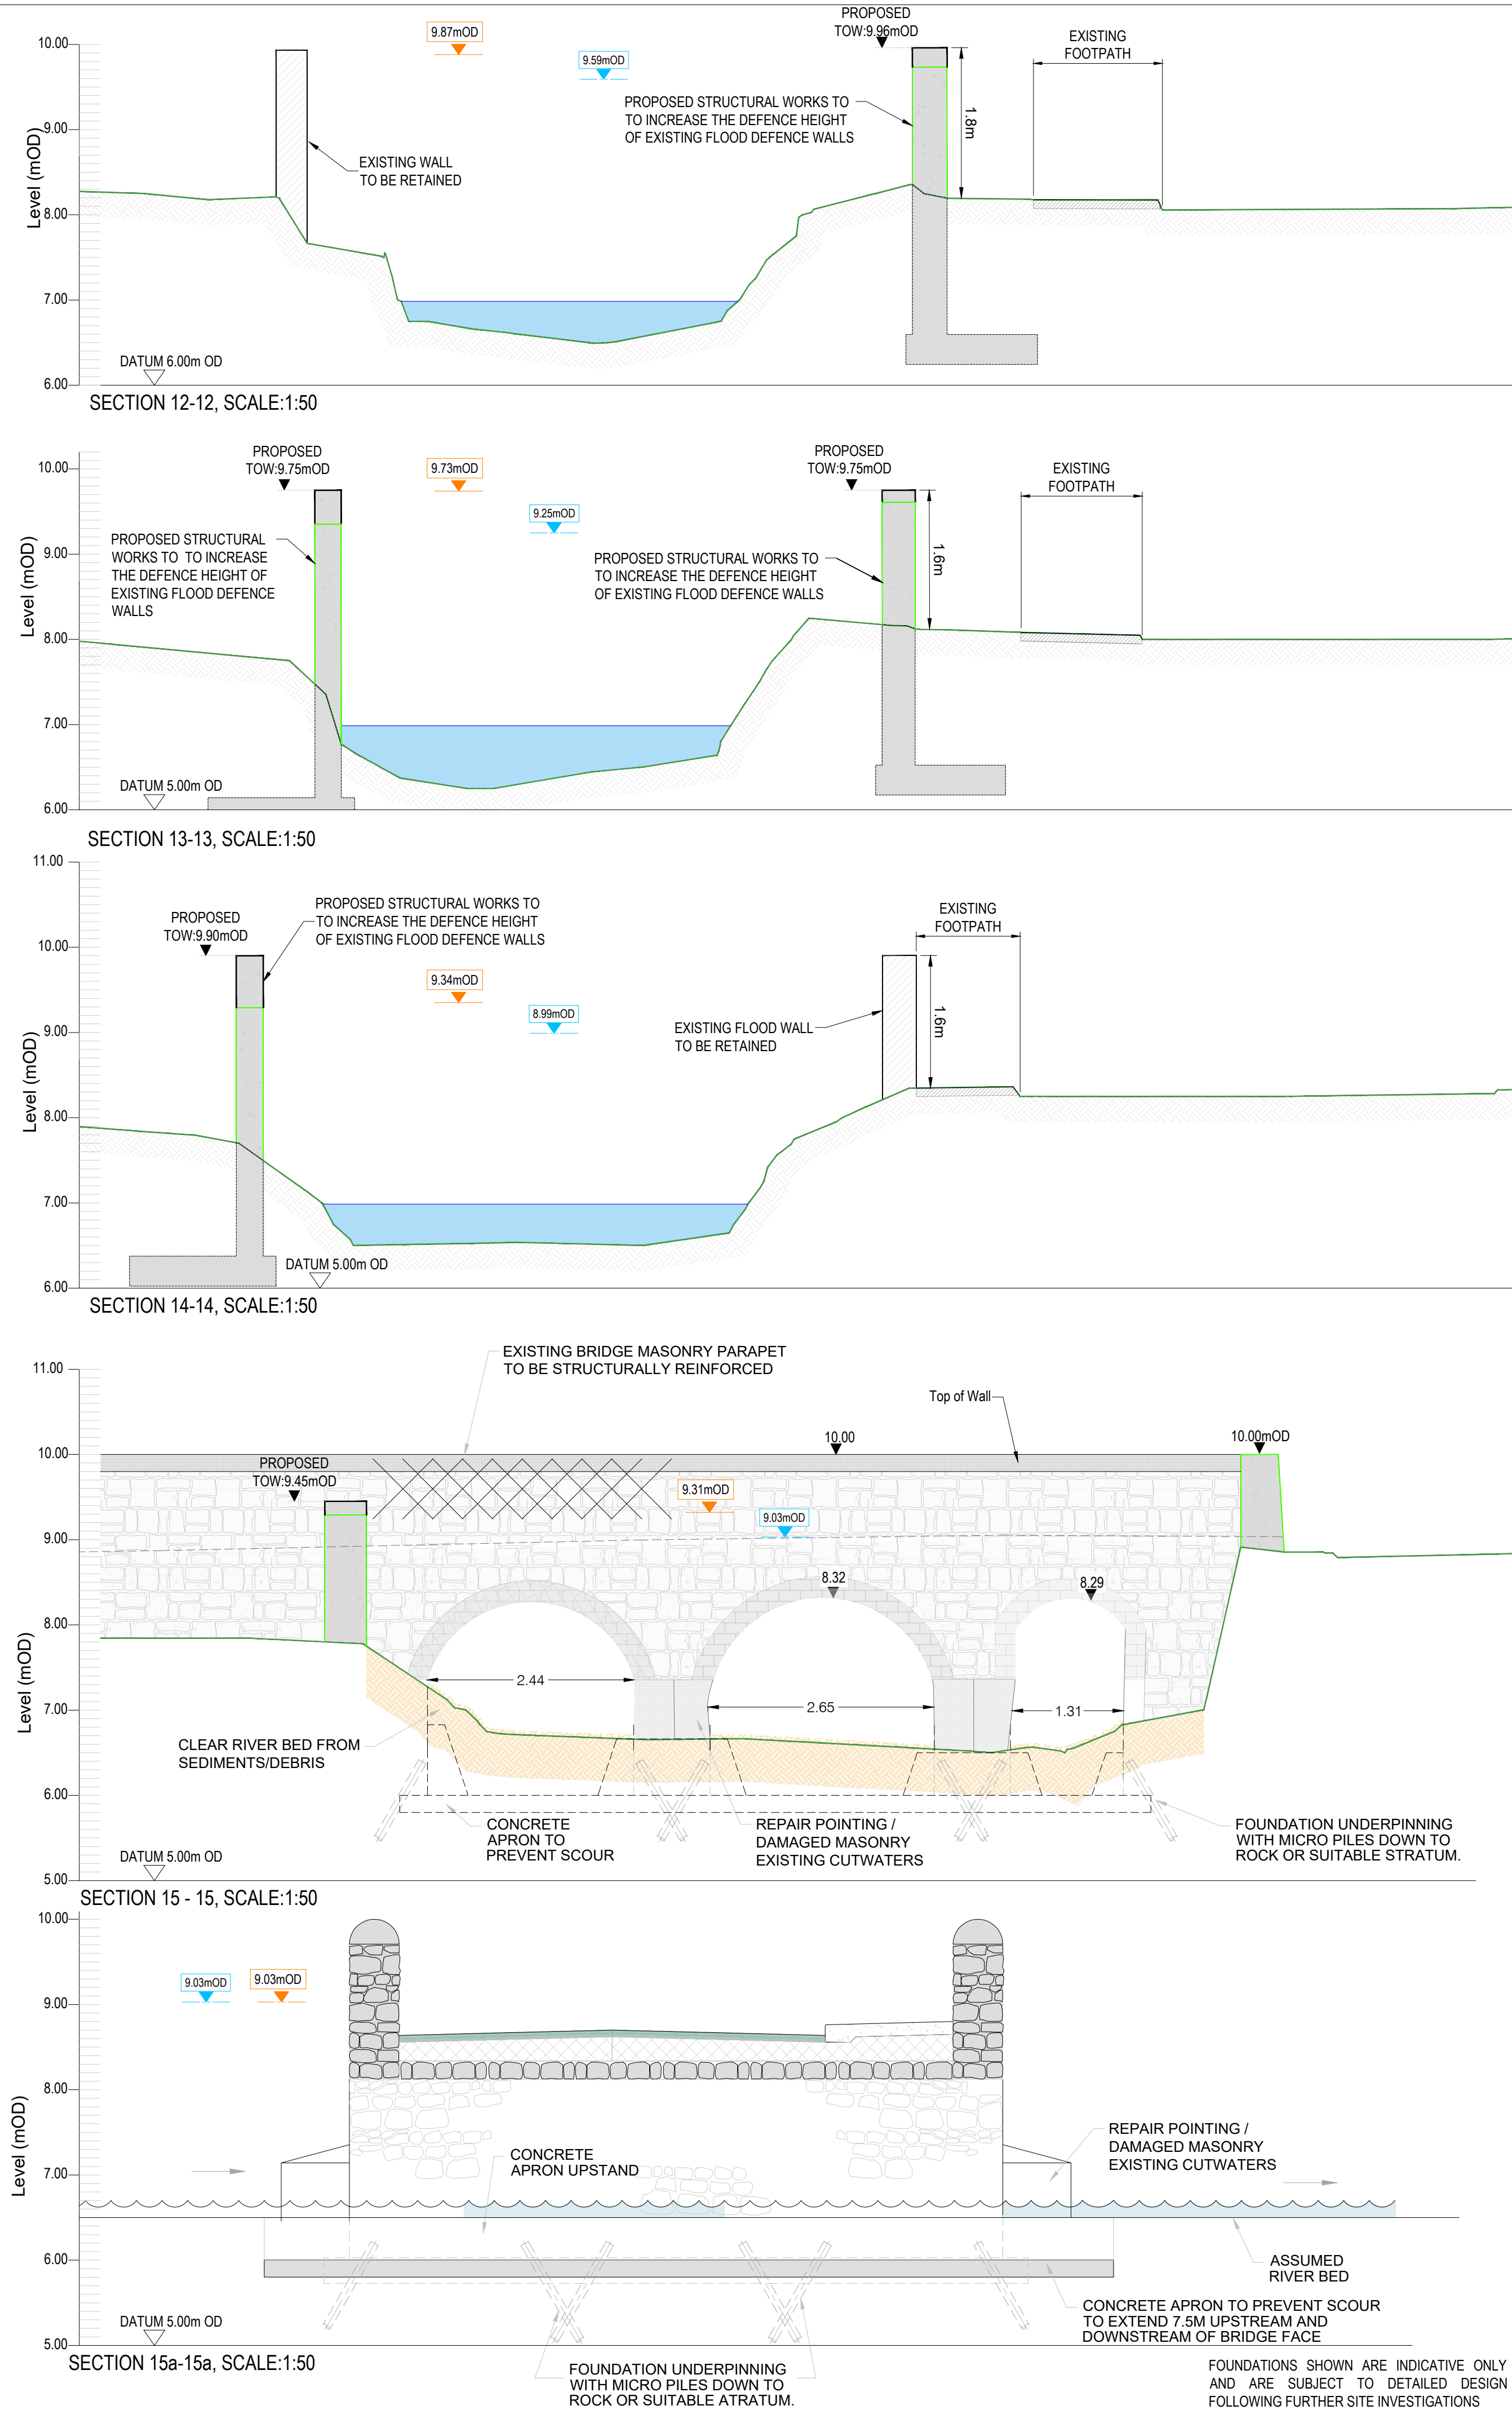


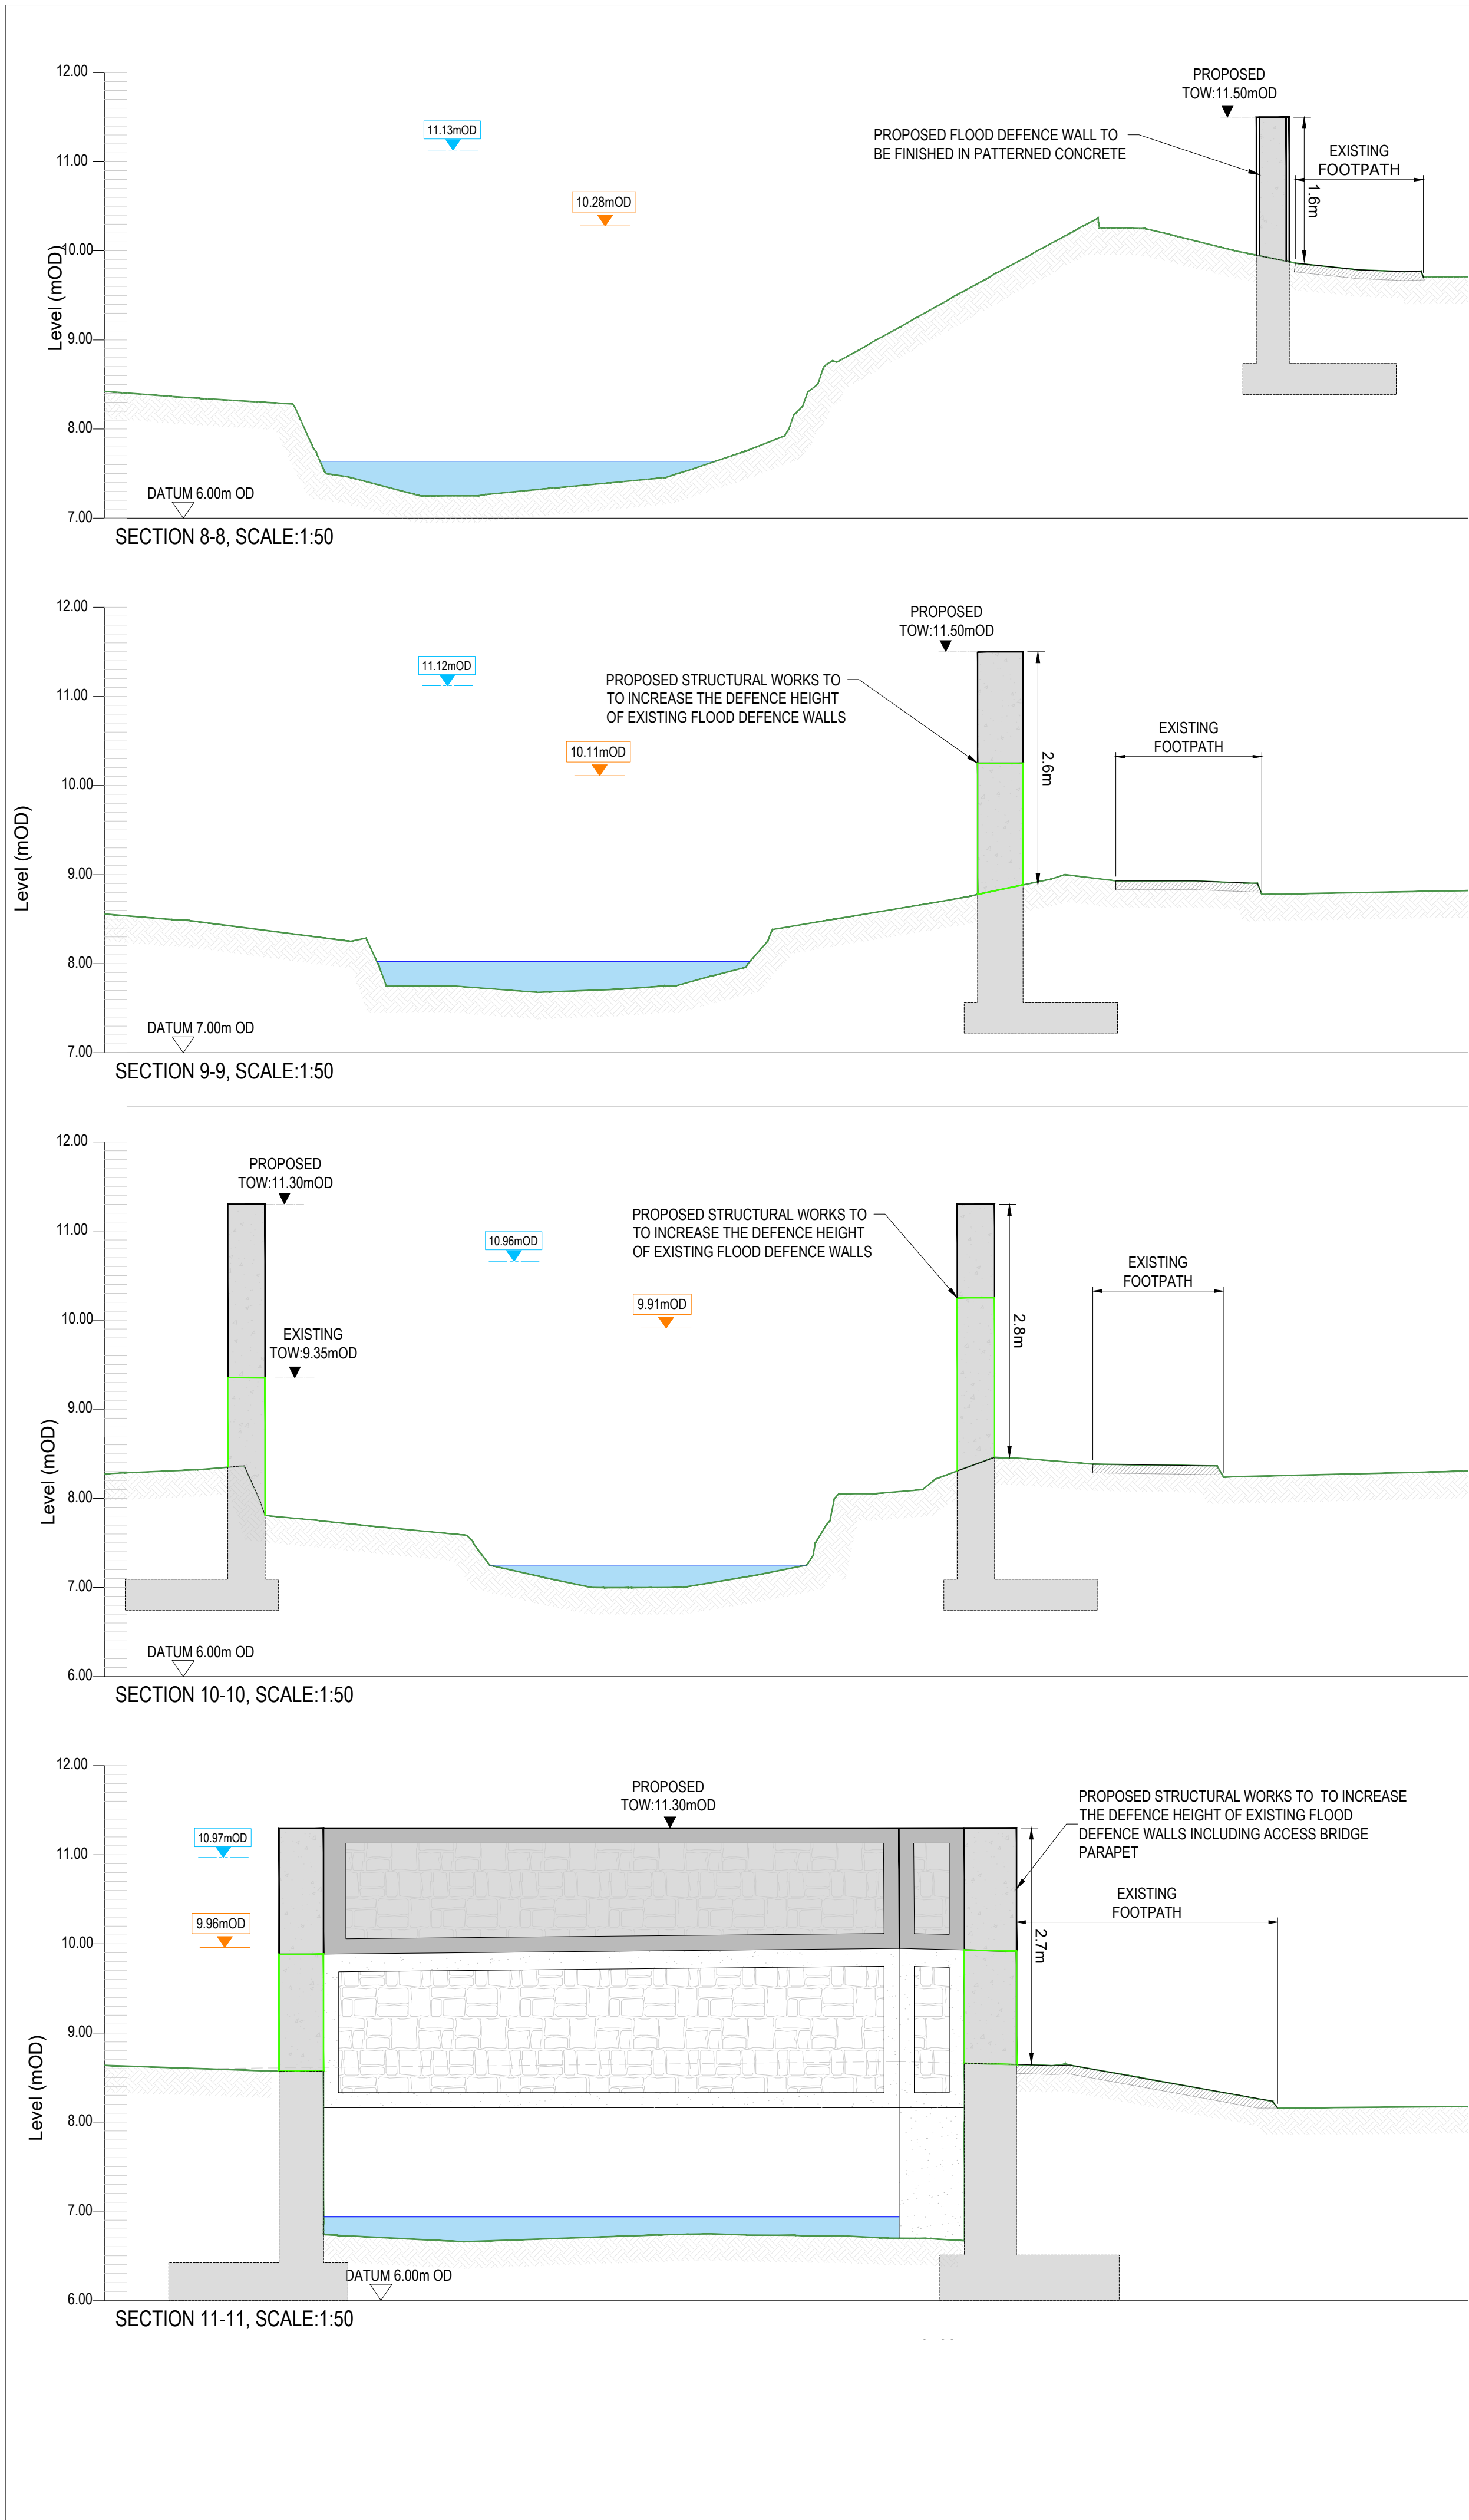

© Copyright
This drawing and any design hereon is the copyright of the Consultants and must not be reproduced without their written consent.

All drawings remain the property of the Consultants.

NOTES

- ALL LEVELS IN METERS TO MALIN HEAD DATUM
- ALL COORDINATES ARE TO IRISH TRANSVERSE MERCATOR

LEGEND

- PROPOSED CONCRETE FLOOD DEFENCE WALL
- PROPOSED FLOOD DEFENCE WALL TO BE FINISHED IN STONE (REUSED IF APPROPRIATE)
- EXISTING WALL/STRUCTURE TO BE RETAINED
- STRUCTURAL WORKS TO INCREASE THE DEFENCE HEIGHT OF EXISTING FLOOD DEFENCE WALLS
- XX.XxmOD: EXPECTED 1% AEP WATER LEVEL FOR PRESENT DAY SCENARIO
- XX.XxmOD: EXPECTED 1% AEP WATER LEVEL FOR HIGH END FUTURE SCENARIO

ABBREVIATIONS

TOW	TOP OF WALL
TOR	TOP OF RAIL
TOF	TOP OF FENCE
HEFS	HIGH END FUTURE SCENARIO
AEP	ANNUAL EXCEEDANCE PROBABILITY
OD	ORDNANCE DATUM

Rev	Suit	Description	Drawn	Chkd	Date
CD1	A1	ISSUE FOR PLANNING	MH	ED	20.02.25

Client

OPW Oifig na nOibreacha Poiblí
Office of Public Works

dlr
Comhairle Contae County Council

Clients Representative:

egis **JBA consulting**

Egis Engineering Ireland Ltd.
Classon House, Dundrum Business Park, Dundrum Road, Dublin 14
www.egis-group.com

JBA Consulting Engineers and Scientists Limited
24 Grove Island, Corbally, Limerick
www.jbaconsulting.ie

Project

CARRICKMINES SHANGANAGH RIVER
FLOOD RELIEF SCHEME

Drawing Title

COMMONS ROAD & BROOKDENE
PROPOSED SECTIONS
8-8 TO 15a-15a
SHEET 2 OF 3

Drawn by :	MH	Date :	03.10.2024
Checked by :	ED	Date :	20.02.2025
Approved by :	RK	Date :	20.02.2025

Internal Project REF : Egis: 20108 JBA: 2020a0059

Scales : AS SHOWN

Stage : PLANNING

Drawing No.:	Revision	Suitability Code
20108-JBB-00-XX-DR-Z-02940	C01	A1