
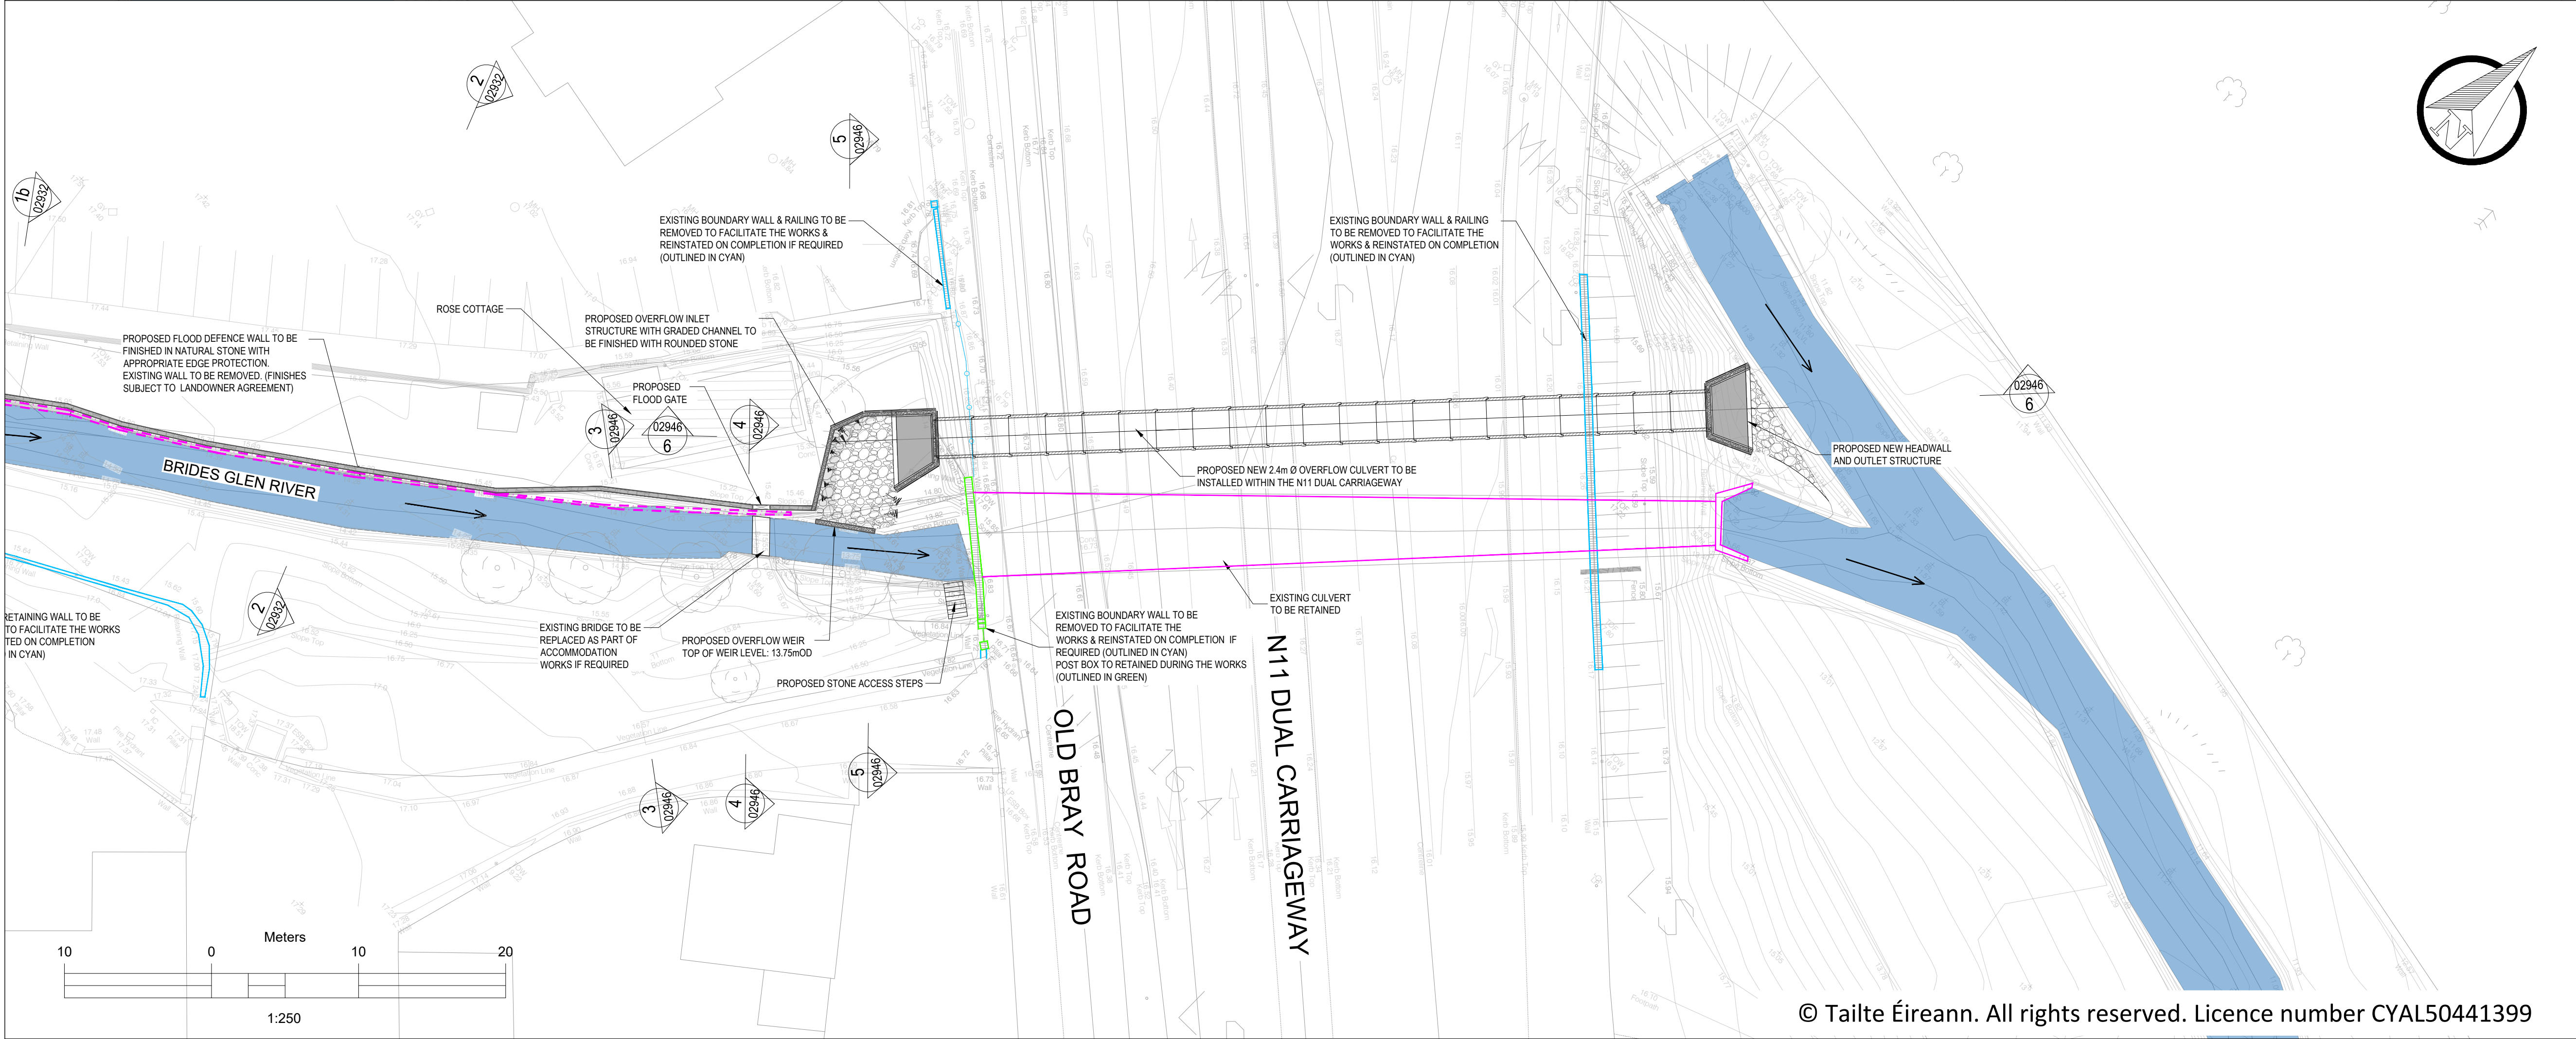


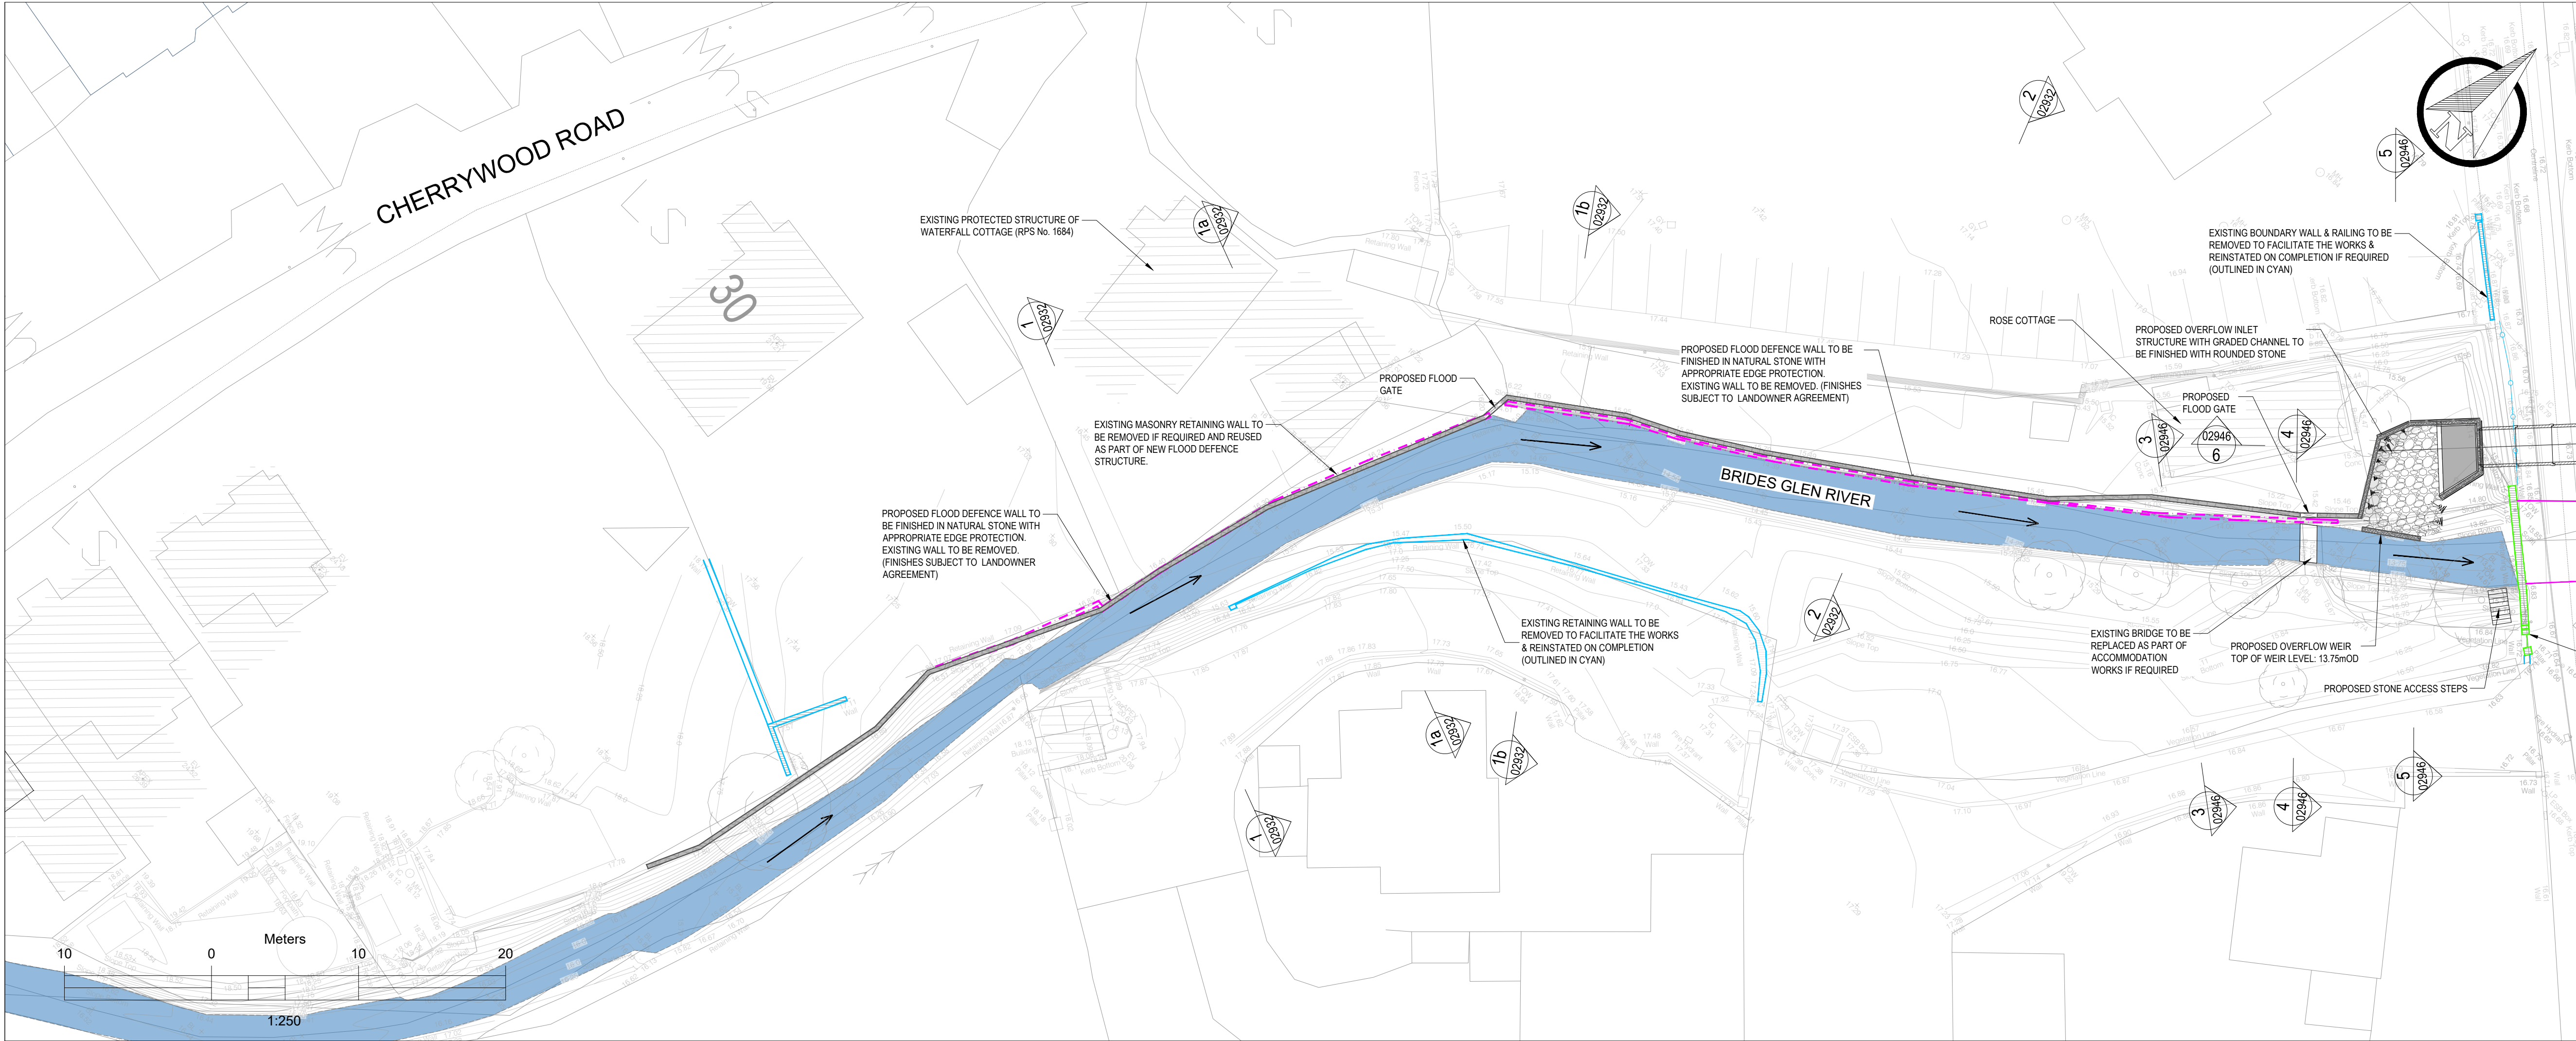

© Copyright
This drawing and any design hereon is the copyright of the
Consultants and must not be reproduced without their written
consent.

All drawings remain the property of the Consultants.

NOTES

1. ALL LEVELS IN METERS TO MALIN HEAD DATUM
2. ALL COORDINATES ARE TO IRISH TRANSVERSE
MERCATOR

LEGEND:

- PROPOSED NEW FLOOD DEFENCE
WALL TO BE FINISHED IN STONE
- EXISTING WALL TO
BE RETAINED
- EXISTING WALL TO BE
REMOVED
- EXISTING WALL TO BE REMOVED
TO ACCOMMODATE WORKS &
REINSTATED ON COMPLETION
- EXISTING WALL / POST BOX TO
BE RETAINED DURING WORKS

C02	A1	ISSUE FOR PLANNING (RFI)	MH	ED	19.08.26
C01	A1	ISSUE FOR PLANNING	MH	ED	20.02.25
Rev.	Suit.	Description	Drawn	Ch'kd	Date

Client



Clients Representative:



Egis Engineering Ireland Ltd.
Clasraon House, Dundrum Business Park, Dundrum Road, Dublin 14
www.egis-group.com

JBA Consulting Engineers and Scientists Limited
24 Grove Island, Corbally, Limerick
www.jbaconsulting.ie

Project
**CARRICKMINES SHANGANAGH RIVER
FLOOD RELIEF SCHEME**

Drawing Title
**LOWER BRIDES GLEN & N11 OVERFLOW
PROPOSED SITE LAYOUT**

Drawn by :	MH	Date :	03.10.2024
Checked by :	ED	Date :	20.02.2025
Approved by :	RK	Date :	20.02.2025
Internal Project REF :	Egis: 20108	JBA: 2020a0059	

Scales : AS SHOWN		
Stage : PLANNING		
Drawing No. : 20108-JBB-00-XX-DR-Z-02930	Revision C02	Suitability Code A1