


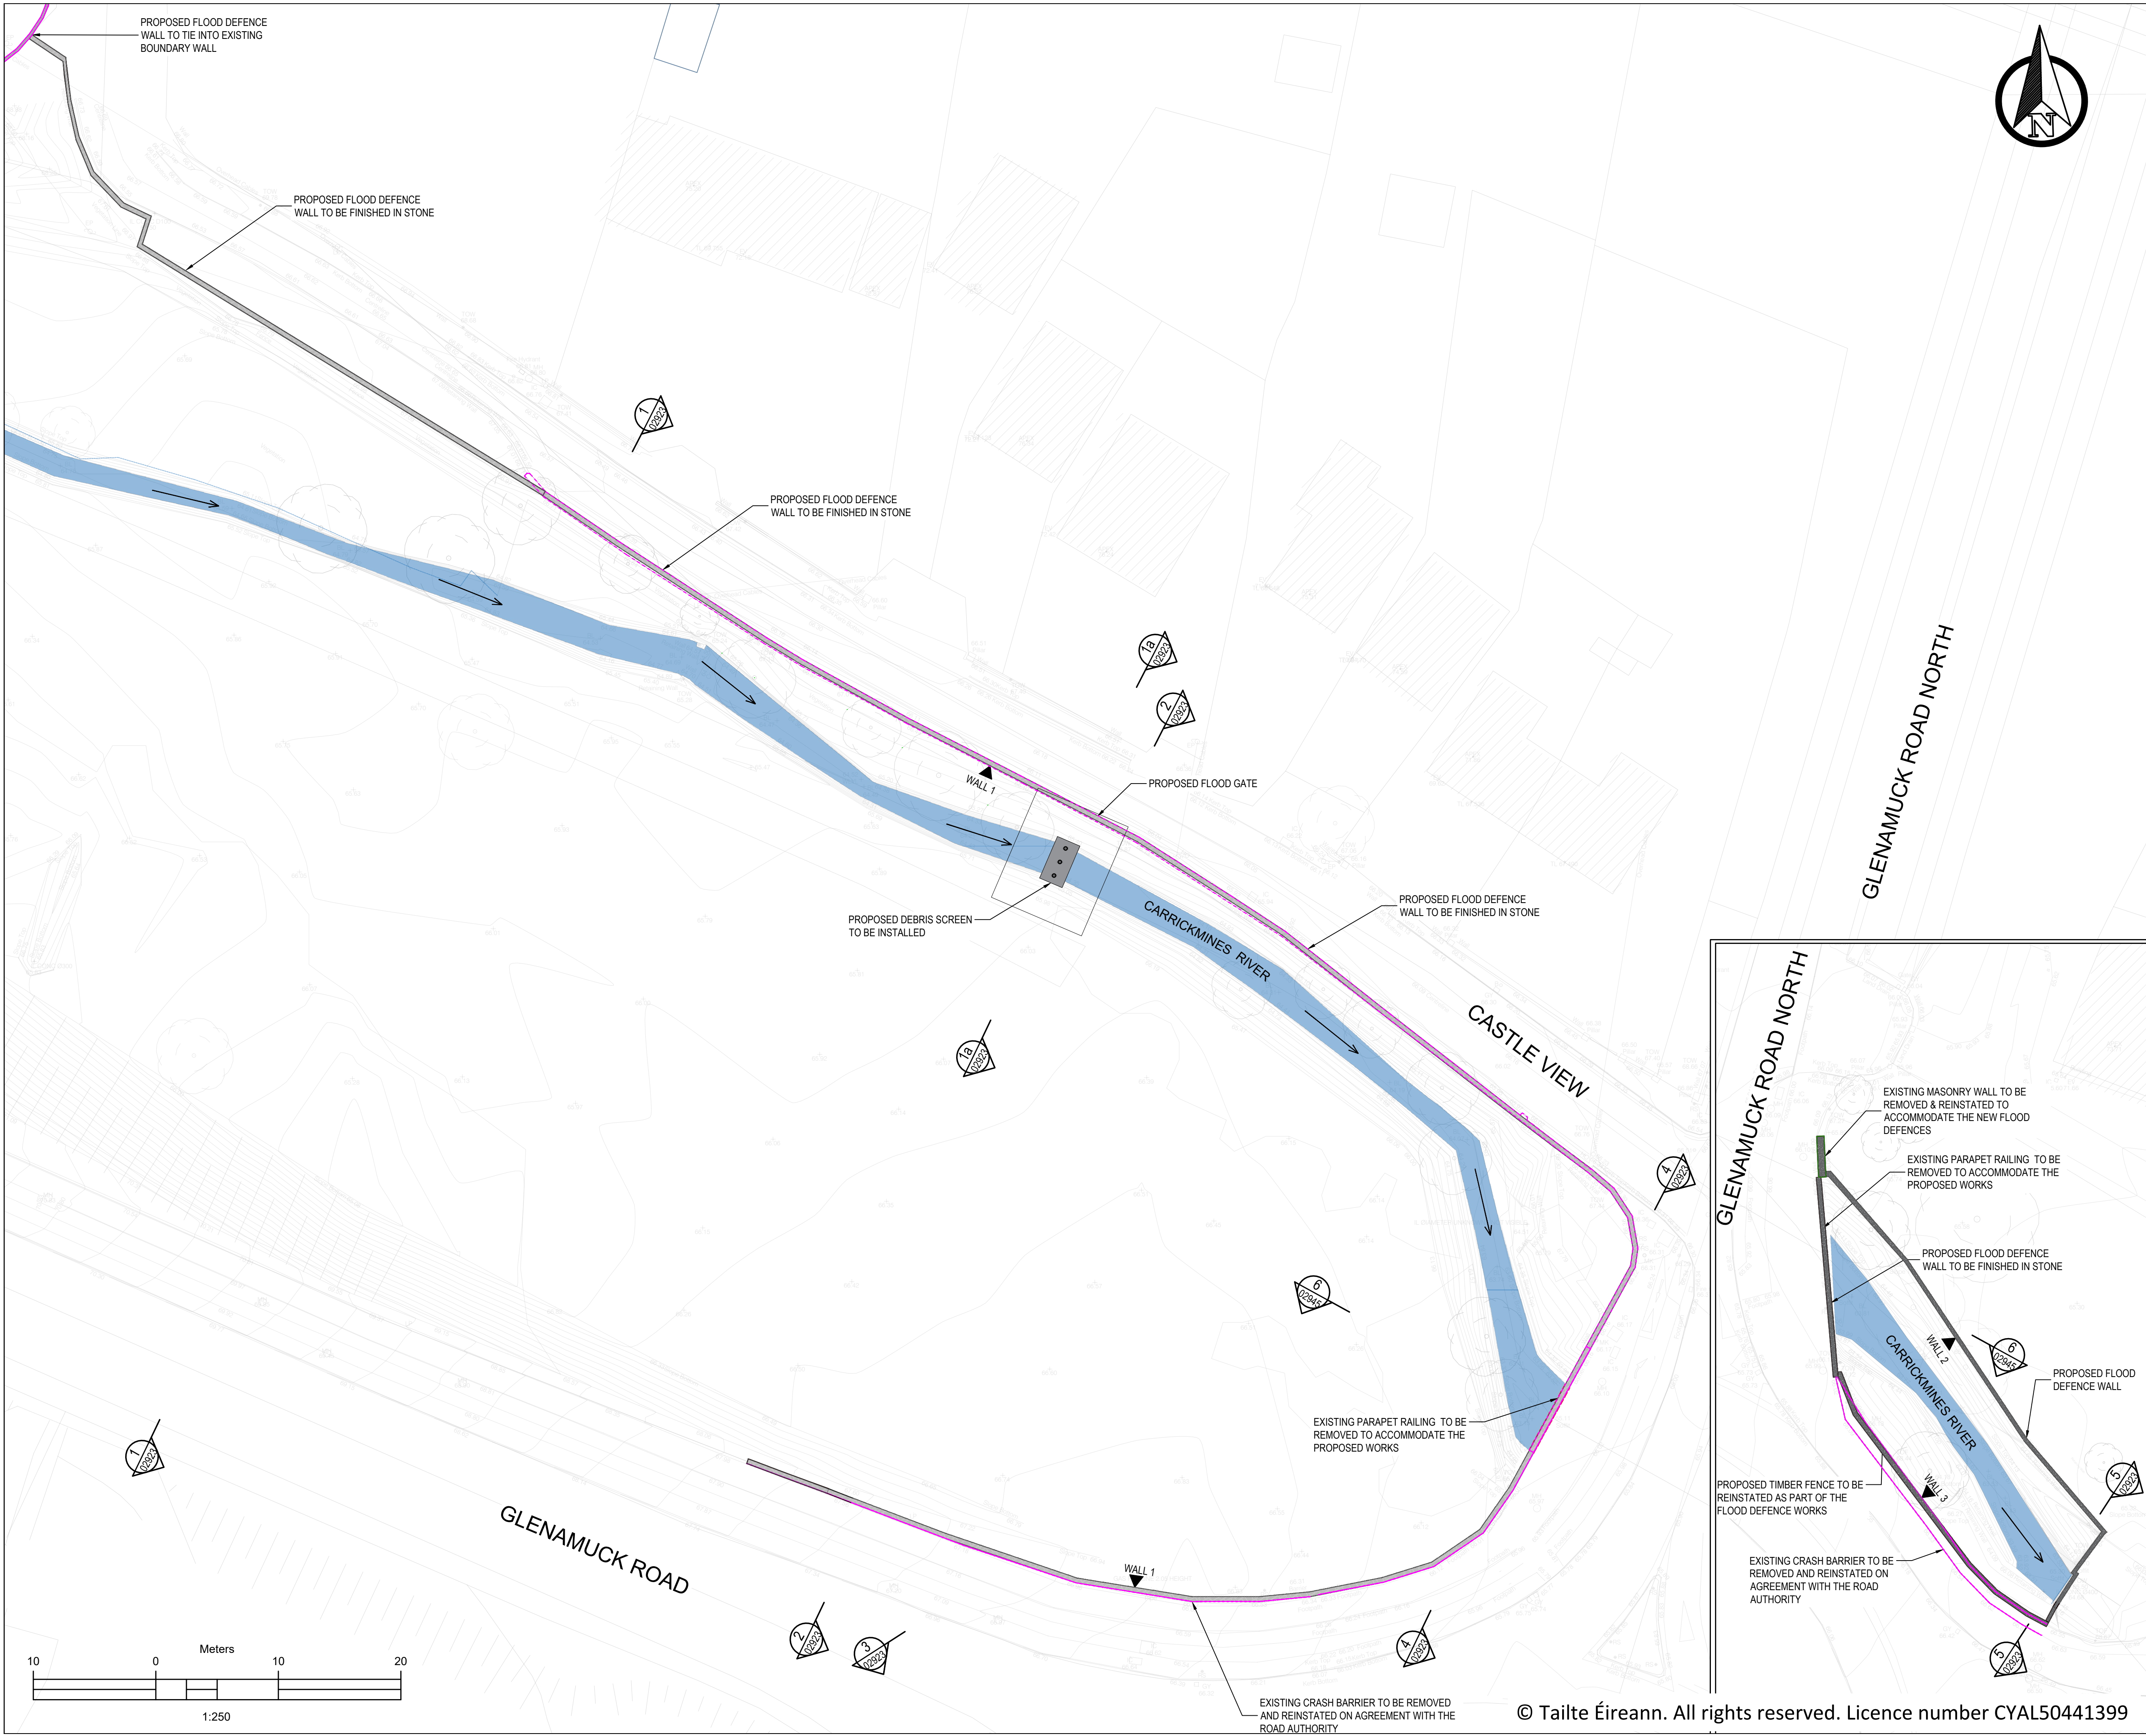

© Copyright
This drawing and any design hereon is the copyright of the
Consultants and must not be reproduced without their written
consent.

All drawings remain the property of the Consultants.

NOTES

- ALL LEVELS IN METERS TO MALIN HEAD DATUM
- ALL COORDINATES ARE TO IRISH TRANSVERSE
MERCATOR

LEGEND:

- PROPOSED NEW FLOOD DEFENCE
WALL TO BE FINISHED IN STONE
- PROPOSED NEW FLOOD DEFENCE
WALL TO BE FINISHED IN CONCRETE
- EXISTING WALL/ STRUCTURE
TO BE RETAINED
- EXISTING WALL /STRUCTURE
TO BE REMOVED
- EXISTING WALL TO BE
REMOVED & REINSTATED

Rev	Suit.	Description	Drawn	Chkd	Date
C02	A1	ISSUE FOR PLANNING (RFI)	MH	ED	20.03.26
C01	A1	ISSUE FOR PLANNING	MH	ED	20.02.25

Client



OPW Oifig na
nOibreacha Poiblí
Office of Public Works



dlr
Comhairle Contae County Council

Clients Representative:



egis



JBA
consulting

Egis Engineering Ireland Ltd.
Clasraon House, Dundrum Business Park, Dundrum Road, Dublin 14
www.egis-group.com

JBA Consulting Engineers and Scientists Limited
24 Grove Island, Corbally, Limerick
www.jbaconsulting.ie

Project
**CARRICKMINES SHANGANAGH RIVER
FLOOD RELIEF SCHEME**

Drawing Title
**GLENAMUCK RD. NORTH
PROPOSED SITE LAYOUT**

Drawn by :	MH	Date :	03.10.2024
Checked by :	ED	Date :	20.02.2025
Approved by :	RK	Date :	20.02.2025
Internal Project REF :	Egis: 20108	JBA: 2020s0059	
Scales :	AS SHOWN		
Stage :	PLANNING		
Drawing No.:	20108-JBB-00-XX-DR-Z-02921	Revision	C02
		Suitability Code	A1