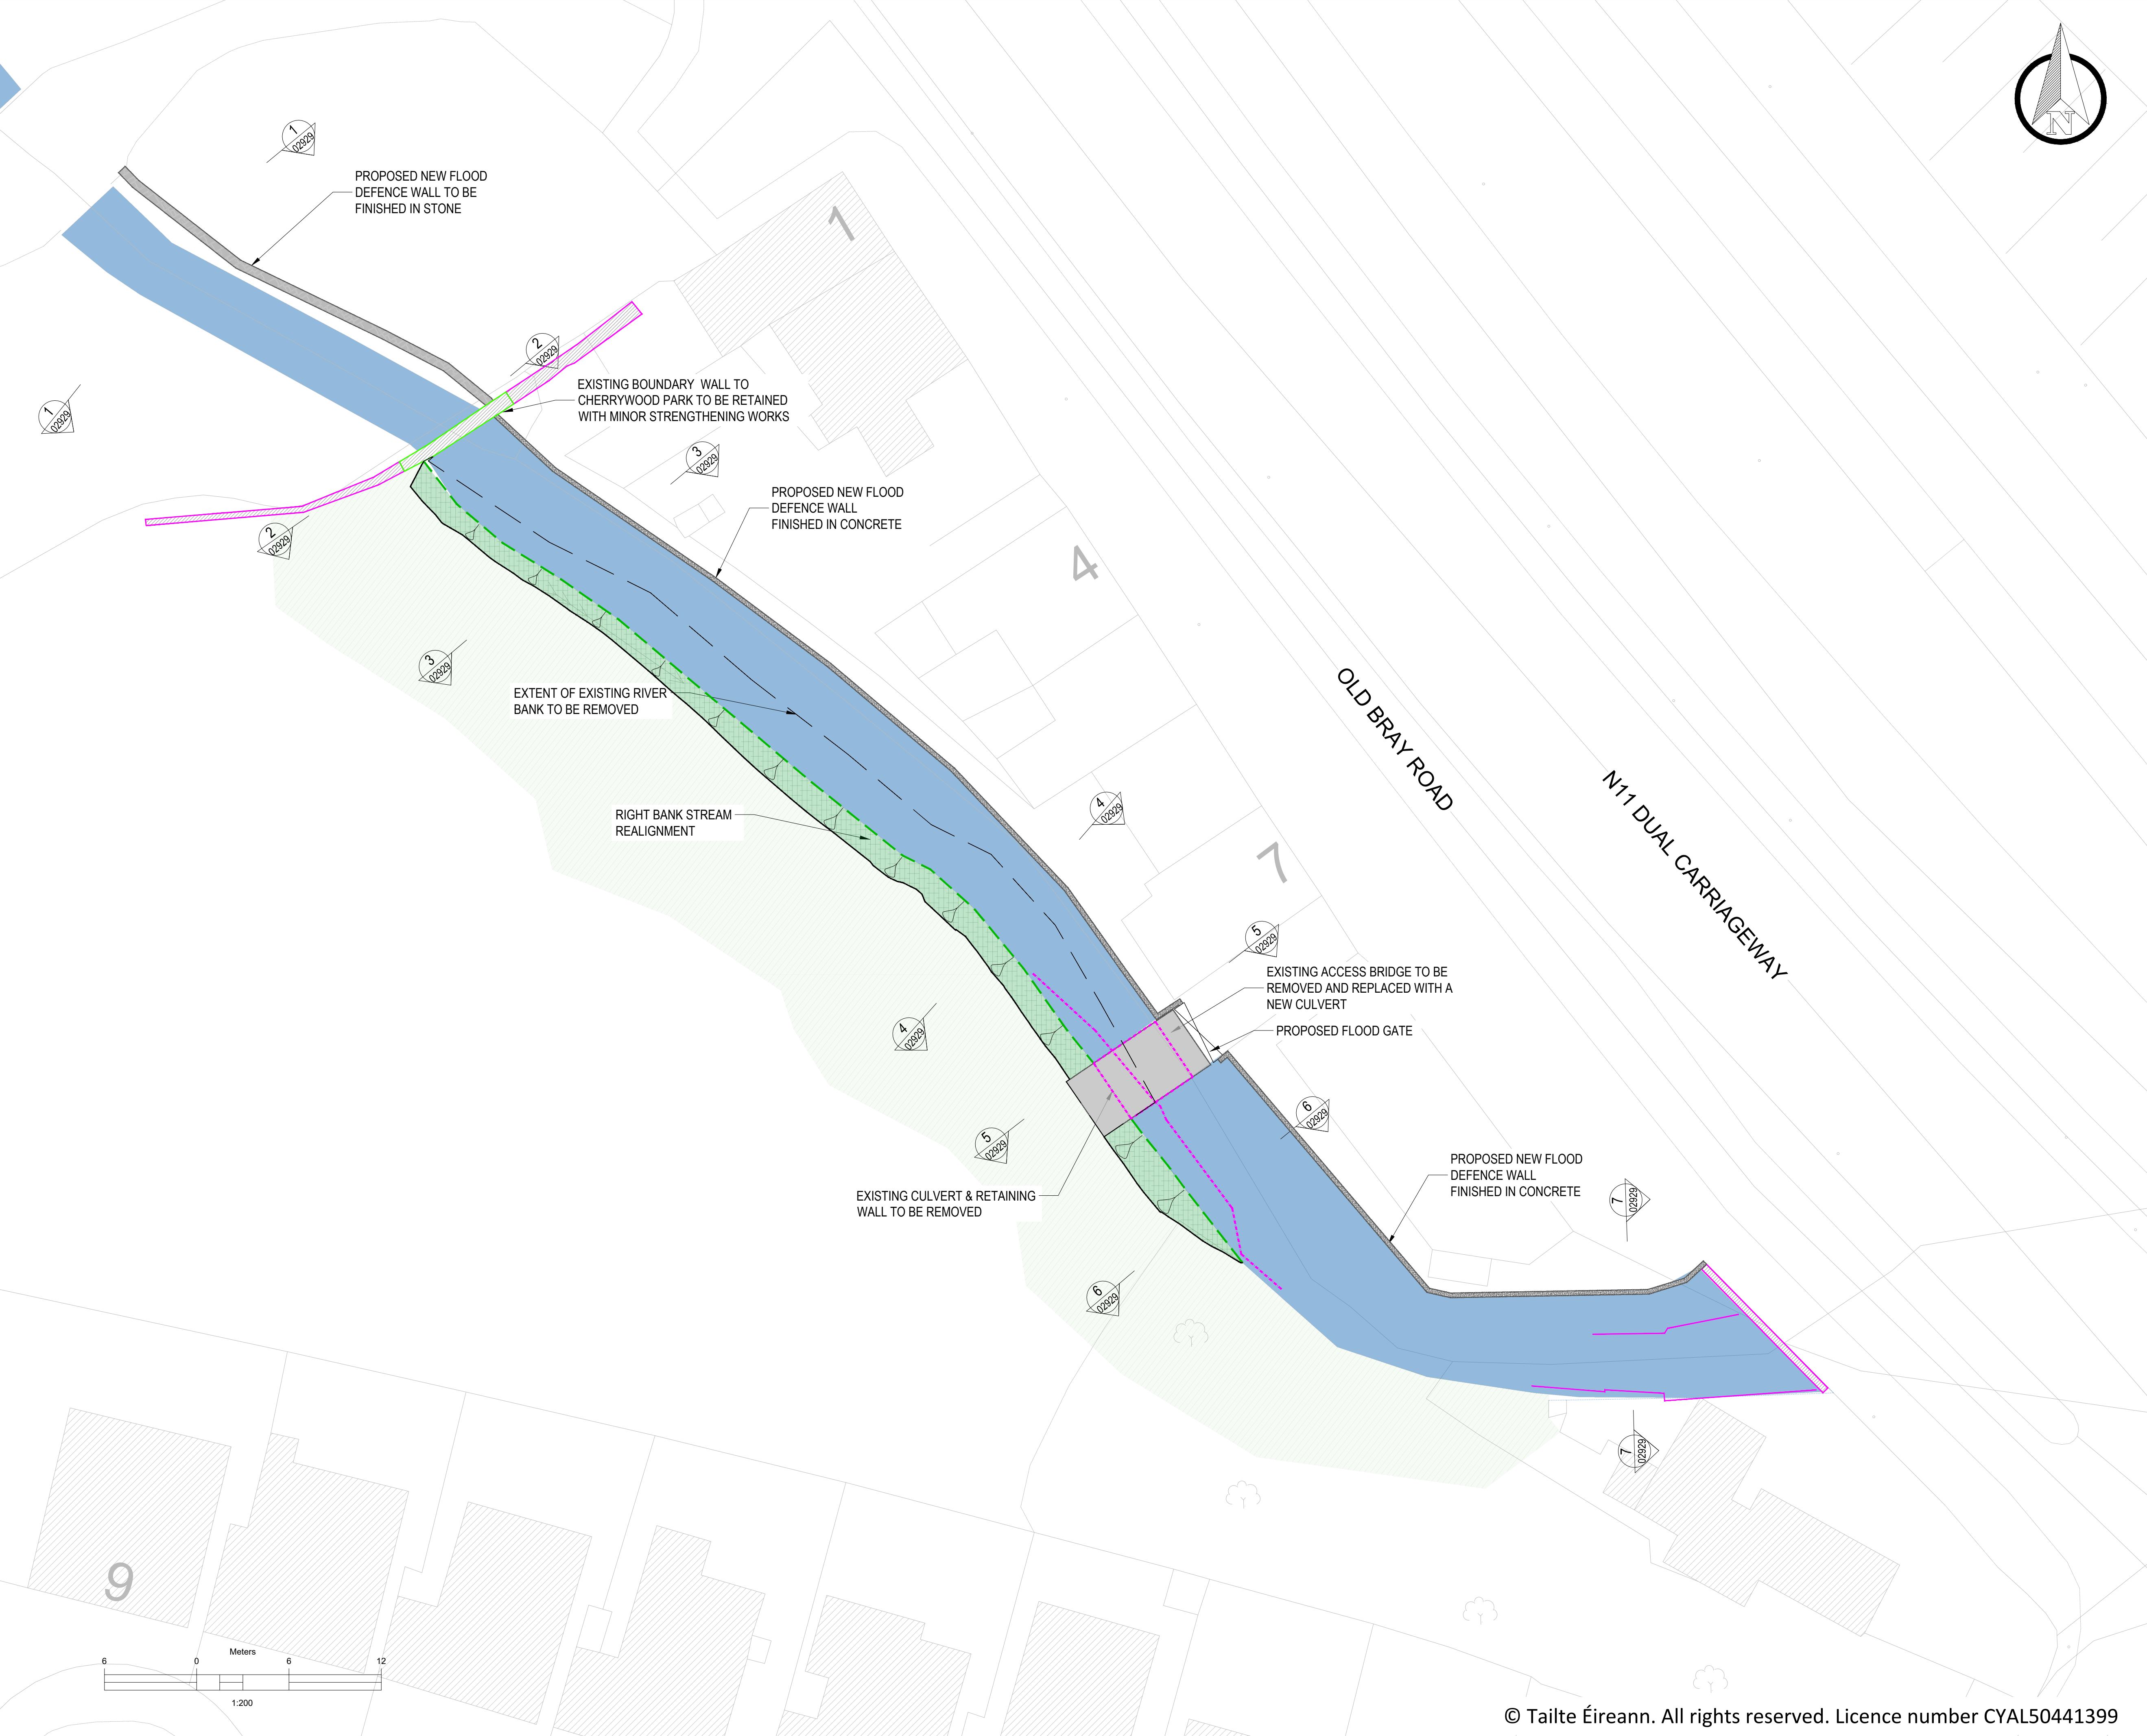


© Copyright
This drawing and any design hereon is the copyright of the
Consultants and must not be reproduced without their written
consent.

All drawings remain the property of the Consultants.

NOTES

1. ALL LEVELS IN METERS TO MALIN HEAD DATUM
2. ALL COORDINATES ARE TO IRISH TRANSVERSE MERCATOR

LEGEND:

- PROPOSED NEW FLOOD DEFENCE WALL TO BE FINISHED IN STONE
- PROPOSED NEW FLOOD DEFENCE WALL TO BE FINISHED IN CONCRETE
- EXISTING WALL/ STRUCTURE TO BE RETAINED
- EXISTING WALL /STRUCTURE TO BE REMOVED
- EXISTING WALL TO BE RETAINED WITH MINOR WORKS

Rev	Suit	Description	Drawn	Ch'kd	Date
C02	A1	ISSUE FOR PLANNING (RFI)	MH	ED	20.03.26
C01	A1	ISSUE FOR PLANNING	MH	ED	20.02.25

Client



Clients Representative:



Egis Engineering Ireland Ltd.
Classton House, Dundrum Business Park, Dundrum Road, Dublin 14
www.egis-group.com

JBA Consulting Engineers and Scientists Limited
24 Grove Island, Corbally, Limerick
www.jbaconsulting.ie

Project

CARRICKMINES SHANGANAGH RIVER
FLOOD RELIEF SCHEME

Drawing Title

BRAY ROAD
PROPOSED SITE LAYOUT

Drawn by :	MH	Date :	03.10.2024
Checked by :	ED	Date :	20.02.2025
Approved by :	RK	Date :	20.02.2025
Internal Project REF :	Egis: 20108	JBA: 2020s0059	

Scales :
Stage :
AS SHOWN
PLANNING

Drawing No.:	Revision	Suitability Code
20108-JBB-00-XX-DR-Z-02927	C02	A1